


NEWTON ROAD ESTATES
PLAISTOW, NEW HAMPSHIRE

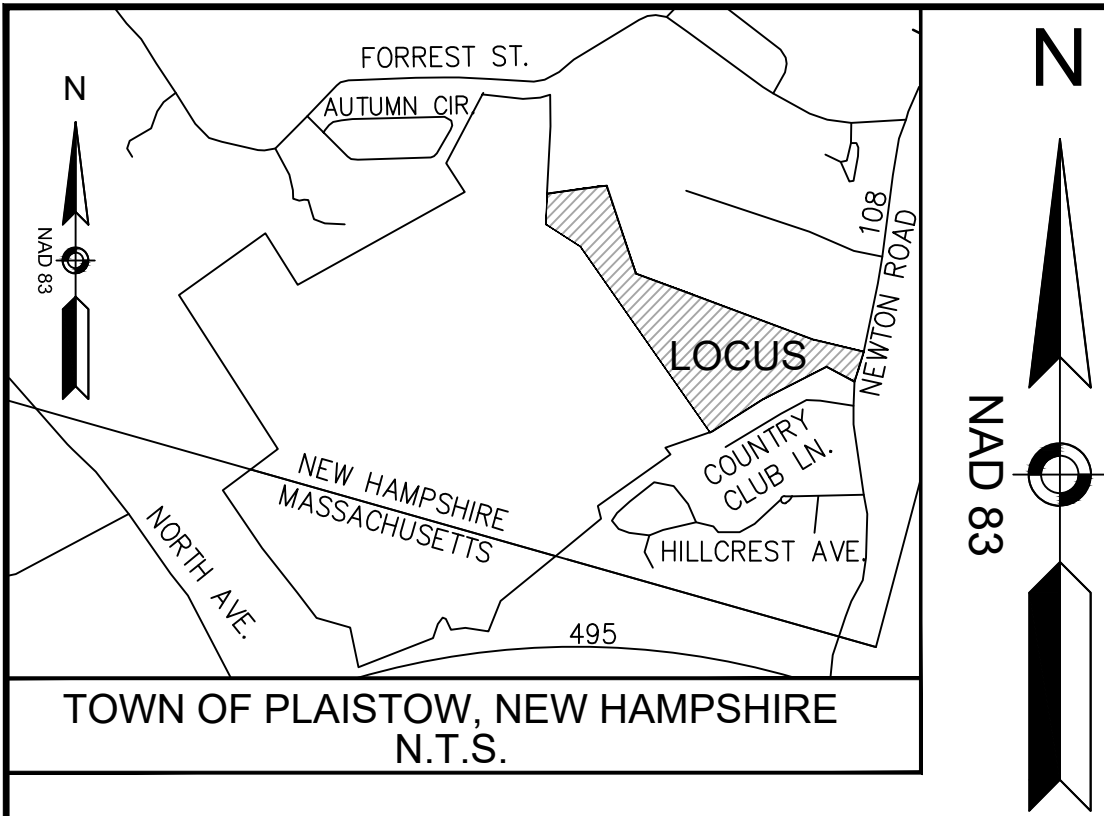

ABUTTERS LIST



BRIAN & ANASTASIA SHEEHAN 8 HOYT FARM ROAD PLAISTOW, NH 03865 PARCEL ID 48-033-022	EDWARD & SHERRIE PETERSON 87 FOREST STREET PLAISTOW, NH 03865 PARCEL ID 60-050-000
WALTER & JUNE KOSCIEWICZ 11 COUNTRY CLUB LANE PLAISTOW, NH 03865 PARCEL ID 58-008-000	JAMES AND DORIS HOW 13 COUNTRY CLUB LANE PLAISTOW, NH 03865 PARCEL ID 58-008-000
AARON TILTON 1 COUNTRY CLUB LANE PLAISTOW, NH 03865 PARCEL ID 66-015-000	JASON & PERLA BURGESS 28 NEWTON ROAD PLAISTOW, NH 03865 PARCEL ID 66-016-000
BRIANA PAIGE CONNOR 5 COUNTRY CLUB LANE PLAISTOW, NH 03865 PARCEL ID 66-014-000	SCOTT & KEENAN HEBERT 7 COUNTRY CLUB LANE PLAISTOW, NH 03865 PARCEL ID 66-013-000
KRISTOPHER & OLIVIA LIEN 32 NEWTON ROAD PLAISTOW, NH 03865 PARCEL ID 66-018-000	JAMES & BARBARA CAMPBELL 12 AUTUMN CIRCLE PLAISTOW, NH 03865 PARCEL ID 59-002-000
DEBRA MITCHELL & RICHARD SPEAR 99 FORREST STREET PLAISTOW, NH 03865 PARCEL ID 60-056-000	GEORGE ZAPSALIS 10 AUTUMN CIRCLE PLAISTOW, NH 03865 PARCEL ID 59-001-000
GRANITE STATE GAS TRANS 6 LIBERTY LANE WEST HAMPTON, NH 03842 PARCEL ID 60-066-000	ADAM & LIANNA GREEN 16 COUNTRY CLUB LANE PLAISTOW, NH 03865 PARCEL ID 59-005-000
LISA HENNESSEY 13 AUTUMN CIRCLE PLAISTOW, NH 03865 PARCEL ID 59-007-000	JARED M. DELUCIA 43 FOREST STREET PLAISTOW, NH 03865 PARCEL ID 48-040-000
JAMES & BEVERLY COOMBS 19 AUTUMN CIRCLE PLAISTOW, NH 03865 PARCEL ID 59-006-000	KEVIN & JANICE MURPHY 97 FORREST STREET PLAISTOW, NH 03865 PARCEL ID 60-057-000
PETER LESICZKA 49 CORLISS HILL ROAD HAVERHILL, MA 01830 PARCEL ID 48-026-000	ABBY ROAD REALTY TRUST 82 SEVEN SISTER ROAD HAVERHILL, MA 01830 PARCEL ID 47-003-008 ASHLEY & DAVID HOYT 55 FORREST STREET PLAISTOW, NH 03865 PARCEL ID 48-032-000
TODD & KIMBERLY RANDALL 9 COUNTRY CLUB LANE PLAISTOW, NH 03865 PARCEL ID 58-010-000	
PYNN REALTY LLC 29 NEWTON ROAD PLAISTOW, NH 03865 PARCEL ID 66-020-000	
KRISTEN BEECHER P.O. BOX 8 PLAISTOW, NH 03865 PARCEL ID 60-064-000	NORTH AVE DEVELOPMENT LLC 9 BOBCAT WAY, UNIT 2 SANDOWN, NH 03873 PARCEL ID 47-003-006 PARCEL ID 47-003-007 PARCEL ID 47-003-009 PARCEL ID 47-003-010 ALBERT COUILLARD 82 SEVEN SISTER ROAD HAVERHILL, MA 01830
GRANITE STATE GAS 6 LIBERTY LANE WEST HAMPTON, NH 03842 PARCEL ID 60-065-000	
THERESA BEAULIE 15 COUNTRY CLUB LANE PLAISTOW, NH 03865 PARCEL ID 58-007-000	MARION SARACUSA 4 HOYT FARM ROAD PLAISTOW, NH 03865 PARCEL ID 48-033-000
ERNEST & DEBRA WINTER 92 FORREST STREET PLAISTOW, NH 03865 PARCEL ID 60-067-000	MERARI PELLOT 75 ABBY ROAD PLAISTOW, NH 03865 PARCEL ID 47-003-011
DAVID & KRISTINA HOYT 63 FORREST STREET PLAISTOW, NH 03865 PARCEL ID 48-032-000	ERIC & CHRIS PAQUETTE 34 NEWTON ROAD PLAISTOW, NH 03865 PARCEL ID 67-001-000
THE RESERVE HILLCREST AVE 34 CONDO UNITS 118 ROCKY ROAD P.O. BOX 376 RINDGE, NH 03461 PARCEL ID 58-006-000	

PAGE No.	SHEET TYPE
1	TITLE
2	SUBDIVISION
3	SUBDIVISION
4	SUBDIVISION
5	SUBDIVISION
6	EXISTING CONDITION E-1
7	EXISTING CONDITION E-2
8	EXISTING CONDITION E-3
9	GRADING PLAN GP-1
10	GRADING PLAN GP-2
11	PROFILE P-1
12	PROFILE P-2
13	CROSS SECTIONS C-1
14	CROSS SECTIONS C-2
15	DETAILS D-1
16	DETAILS D-2
17	DETAILS D-3
18	DETAILS D-4
19	DETAILS D-5
20	SOILS

N/F	NOW OR FORMERLY WETLAND FEATURE
BOUND TO BE SET	BOUND TO BE SET
IRON ROD TO BE SET	IRON ROD TO BE SET
BOUND FOUND	BOUND FOUND
IRON ROD FOUND	IRON ROD FOUND
IRON PIPE FOUND	IRON PIPE FOUND
DRILL HOLE FOUND OR SET	DRILL HOLE FOUND OR SET
TEMPORARY BENCH MARK	TEMPORARY BENCH MARK
UTILITY POLE	UTILITY POLE
EXISTING GROUND ELEVATION	EXISTING GROUND ELEVATION
STONE WALL	STONE WALL
TREE LINE	TREE LINE
INDEX CONTOUR	INDEX CONTOUR
INTERMEDIATE CONTOUR	INTERMEDIATE CONTOUR
BUILDING SETBACK	BUILDING SETBACK
EDGE OF WETLAND FEATURE	EDGE OF WETLAND FEATURE
50' WETLAND BUFFER	50' WETLAND BUFFER
75' WETLAND BUFFER	75' WETLAND BUFFER
LIMIT OF 100 YEAR FLOOD ZONE	LIMIT OF 100 YEAR FLOOD ZONE
LIMIT OF ZONING DISTRICT	LIMIT OF ZONING DISTRICT
EASEMENT LINE	EASEMENT LINE

ZONING SUMMARY					
	REQUIRED	REQUIRED	EXISTING	EXISTING	EXISTING
CRITERIA	LDR	ICR	66/017-001	66/017-002	REMAINING PARCEL
MIN. LOT SIZE (S.F.)	110,000	110,000	1,676,787	3,385,580	6,173,596
MIN. LOT FRONTAGE (FEET)	200	200	271.92	388.00	202.24
MIN. FRONT SETBACK	35	50	N/A	N/A	N/A
MIN. SIDE AND REAR SETBACK	25	25	N/A	N/A	N/A

TEMPORARY BENCHMARK LISTING - NAVD 88		
ID	ELEVATION	DESCRIPTION
TBM B	163.906875	MAGS IN NW FACE OF UPOLE 97 710/518 1' A.G.
TBM C	156.859375	MAGS IN WEST FACE OF UPOLE 98 70/59 1' A.G.

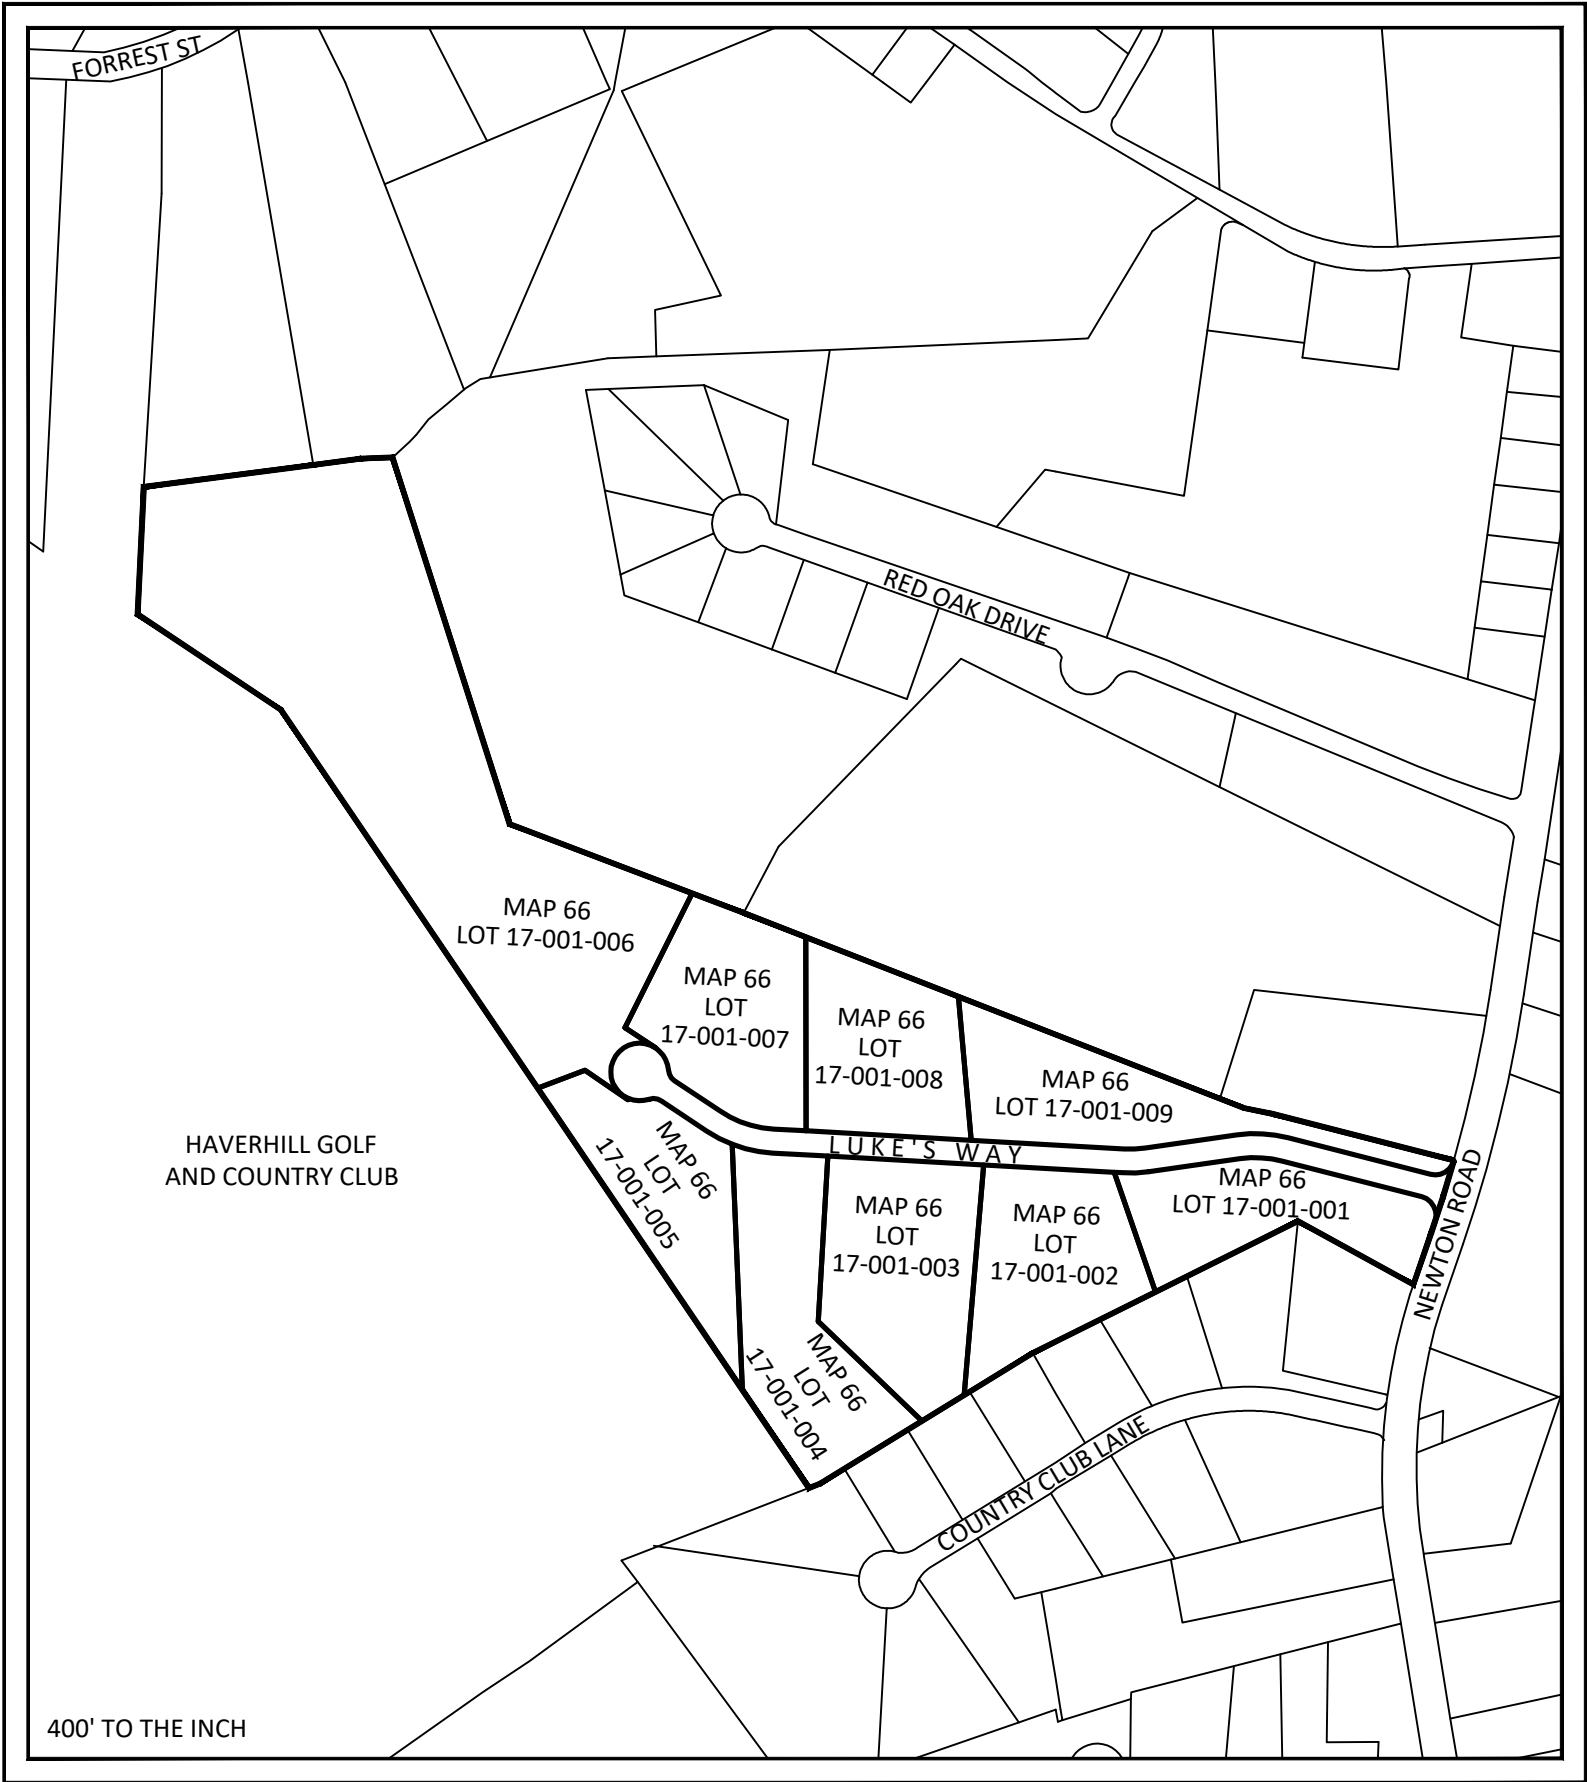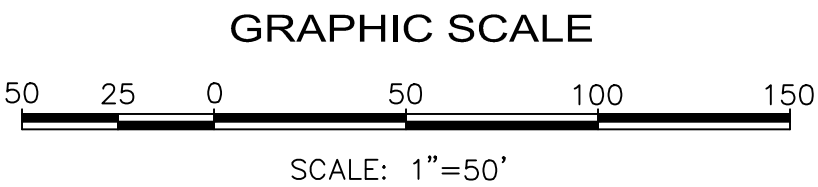

NOTES

- THE PURPOSE OF THIS PLAN IS TO SHOW A SUBDIVISION OF MAP 66, BLOCK 17 LOT 0, DEED BOOK 1202, PAGE 101, INTO 9 PARCELS AND A ROAD.
- THE EXISTING PROPERTY LINES AND IMPROVEMENTS SHOWN HEREON ARE THE RESULT OF AN ON-THE-GROUND INSTRUMENT SURVEY WHICH OCCURRED IN NOVEMBER AND DECEMBER OF 2023.
- HORIZONTAL AND VERTICAL DATUM ARE RELATED TO THE NORTH AMERICAN DATUM OF 1983 (NAD83) AND THE NORTH AMERICAN VERTICAL DATUM OF 1988 (NAVD88) AND ARE THE RESULT OF JG LAND SERVICES GPS OBSERVATIONS, TOTAL STATION NETWORK TRAVERSING AND DIFFERENTIAL LEVELING RELATIVE TO THE SMART NET NETWORK OF GPS CORS STATIONS.
- THE LINES SHOWING DIVISION OF PRIVATE OWNERSHIP OF ADJUTING PROPERTIES ARE RELATIVE TO TOWN ASSESSOR'S RECORDS AND THEIR LOCATIONS ARE CONSIDERED TO BE APPROXIMATE.
- NO UNDERGROUND UTILITIES ARE SHOWN ON THIS SURVEY.
- CONTOURS SHOWN HEREON ARE GENERATED FROM PUBLIC USE LIDAR DATA FROM 2021 PROVIDED BY GRANITE LIDAR DISTRIBUTION AND ARE SUPPLEMENTED WITH ON-THE-GROUND INSTRUMENT SURVEY AT ROADWAY AND SELECT LOCATIONS.
- FLOOD ZONE LIMITS SHOWN HEREON ARE GLEANED FROM THE FLOOD INSURANCE RATE MAP 33015C0590E OF 2005. COMMUNITY PANEL NO. 33018 0590 E, EFFECTIVE DATE: MAY 17, 2005.
- PROPOSED IMPROVEMENTS ON LOT 6 ARE GREATER THAN 2,000 FEET FROM GAS TRANSMISSION LINES, THEREFOR NO NOTIFICATION IS REQUIRED.
- CHANGE OF USE REQUIRES REVIEW AND/OR APPROVAL OF THE PLANNING BOARD.
- SUBJECT PROPERTY IS NOT LOCATED WITHIN AN AQUIFER PROTECTION DISTRICT.

SOIL MAPPING CERTIFICATION STATEMENT

THE SOILS ON THIS PROPERTY WERE MAPPED TO THE STANDARDS SET FORTH IN THE SSSNNE PUBLICATION NO. 1 HIGH INTENSITY SOIL MAPS FOR NEW HAMPSHIRE(12/17). FIELDWORK WAS CONDUCTED IN JULY AND AUGUST 2023 BY BAG LAND CONSULTANTS, 43 ROCKINGHAM STREET, CONCORD, NH (603) 228-6775.

WETLAND CERTIFICATION

THE WETLANDS ON THIS PROJECT WERE DELINEATED BY BAG LAND CONSULTANTS - 43 ROCKINGHAM STREET; CONCORD NH 03301 (BRUCE GILDAY, CWS #88) IN SPRING 2023.

WETLAND BOUNDARIES WERE PREPARED UTILIZING THE FOLLOWING STANDARDS AND METHODOLOGIES:
CORPS OF ENGINEERS WETLAND DELINEATION MANUAL;
REGIONAL SUPPLEMENT TO THE CORPS OF ENGINEERS WETLAND DELINEATION MANUAL:
NORTHCENTRAL AND NORTHEAST REGION, VERSION 2.0 (JANUARY 2012)
NORTHCENTRAL - NORTHEAST REGIONAL WETLAND PLANT LIST PUBLISHED BY THE USACE;
FIELD INDICATORS OF HYDRIC SOILS IN THE UNITED STATES, VERSION 8.2 PUBLISHED BY THE USDA NRCS;
FIELD INDICATORS FOR IDENTIFYING HYDRIC SOLS IN NEW ENGLAND, VERSION 4 PUBLISHED BY THE NEWPCC;

I CERTIFY THAT THIS SURVEY AND PLAN WERE PREPARED BY ME OR BY THOSE UNDER MY SUPERVISION AND FALL UNDER THE URBAN SURVEY CLASSIFICATION OF THE NH CODE OF ADMINISTRATIVE RULES OF THE BOARD OF LICENSURE FOR LAND SURVEYORS. I CERTIFY THAT THIS SURVEY WAS MADE ON THE GROUND AND IS CORRECT TO THE BEST OF MY KNOWLEDGE AND BELIEF. RANDOM TRAVERSE SURVEY BY TOTAL STATION WITH A PRECISION GREATER THAN 1:15,000.

APPROVED BY THE TOWN OF PLAISTOW PLANNING BOARD					
CHAIRMAN:					
DATE:					

PGC Engineering PLLC

Civil and Environmental Engineering

10 Chase Street West Newbury MA 01985

978-994-4550 philchristiansen.pe@gmail.com

PREPARED BY:

JG Land Services LLC

Professional Land Surveyors

20 Washington Street

Haverhill, MA 01832



9-LOT SUBDIVISION PLAN OF LAND
NEWTON ROAD ESTATES
A PORTION OF TAX MAP 66 BLOCK 017 LOT 000
NEWTON ROAD
PLAISTOW, NEW HAMPSHIRE

PREPARED FOR
OWNER : HAVERHILL GOLF AND COUNTRY CLUB, INC
58 BRICKETT LANE, HAVERHILL, MASSACHUSETTS 01830
APPLICANT : ALBERT COUILLARD
82 SEVEN SISTERS ROAD, HAVERHILL, MASSACHUSETTS 01830

REVISIONS

REV.	COMMENTS	DATE

SCALE: 50 FEET TO THE INCH

FILE NAME: 5209-HCC-SUB2.dwg

FIELD BOOK. NO: 5300

DRAWN BY: JGG

CHECKED BY: JGG

FIELD CHIEF: JGG

PROJECT NO: 5209

DATE: FEBRUARY 25, 2024


SHEET 1 OF 19



LEGEND

- N/F NOW OR FORMERLY
WETLAND FEATURE
BOUND TO BE SET
IRON ROD TO BE SET
SBDH FND BOUND FOUND
IRF IRON ROD FOUND
IPF IRON PIPE FOUND
DHS/DHF DRILL HOLE FOUND OR SET
TBM A TEMPORARY BENCH MARK
UTILITY POLE
EXISTING GROUND ELEVATION
STONE WALL
TREE LINE
INDEX CONTOUR
INTERMEDIATE CONTOUR
BUILDING SETBACK
EDGE OF WETLAND FEATURE
50' WETLAND BUFFER
75' WETLAND BUFFER
LIMIT OF 100 YEAR FLOOD ZONE
LIMIT OF ZONING DISTRICT
EASEMENT LINE

CRITERIA	ZONING SUMMARY				
	REQUIRED	REQUIRED	EXISTING	EXISTING	EXISTING
	LDR	ICR	66/017-001	66/017-002	REMAINING PARCEL
MIN. LOT SIZE (S.F.)	110,000	110,000	1,676,787	3,385,580	6,173,596
MIN. LOT FRONTAGE (FEET)	200	200	271.92	388.00	202.24
MIN. FRONT SETBACK	35	50	N/A	N/A	N/A
MIN. SIDE AND REAR SETBACK	25	25	N/A	N/A	N/A

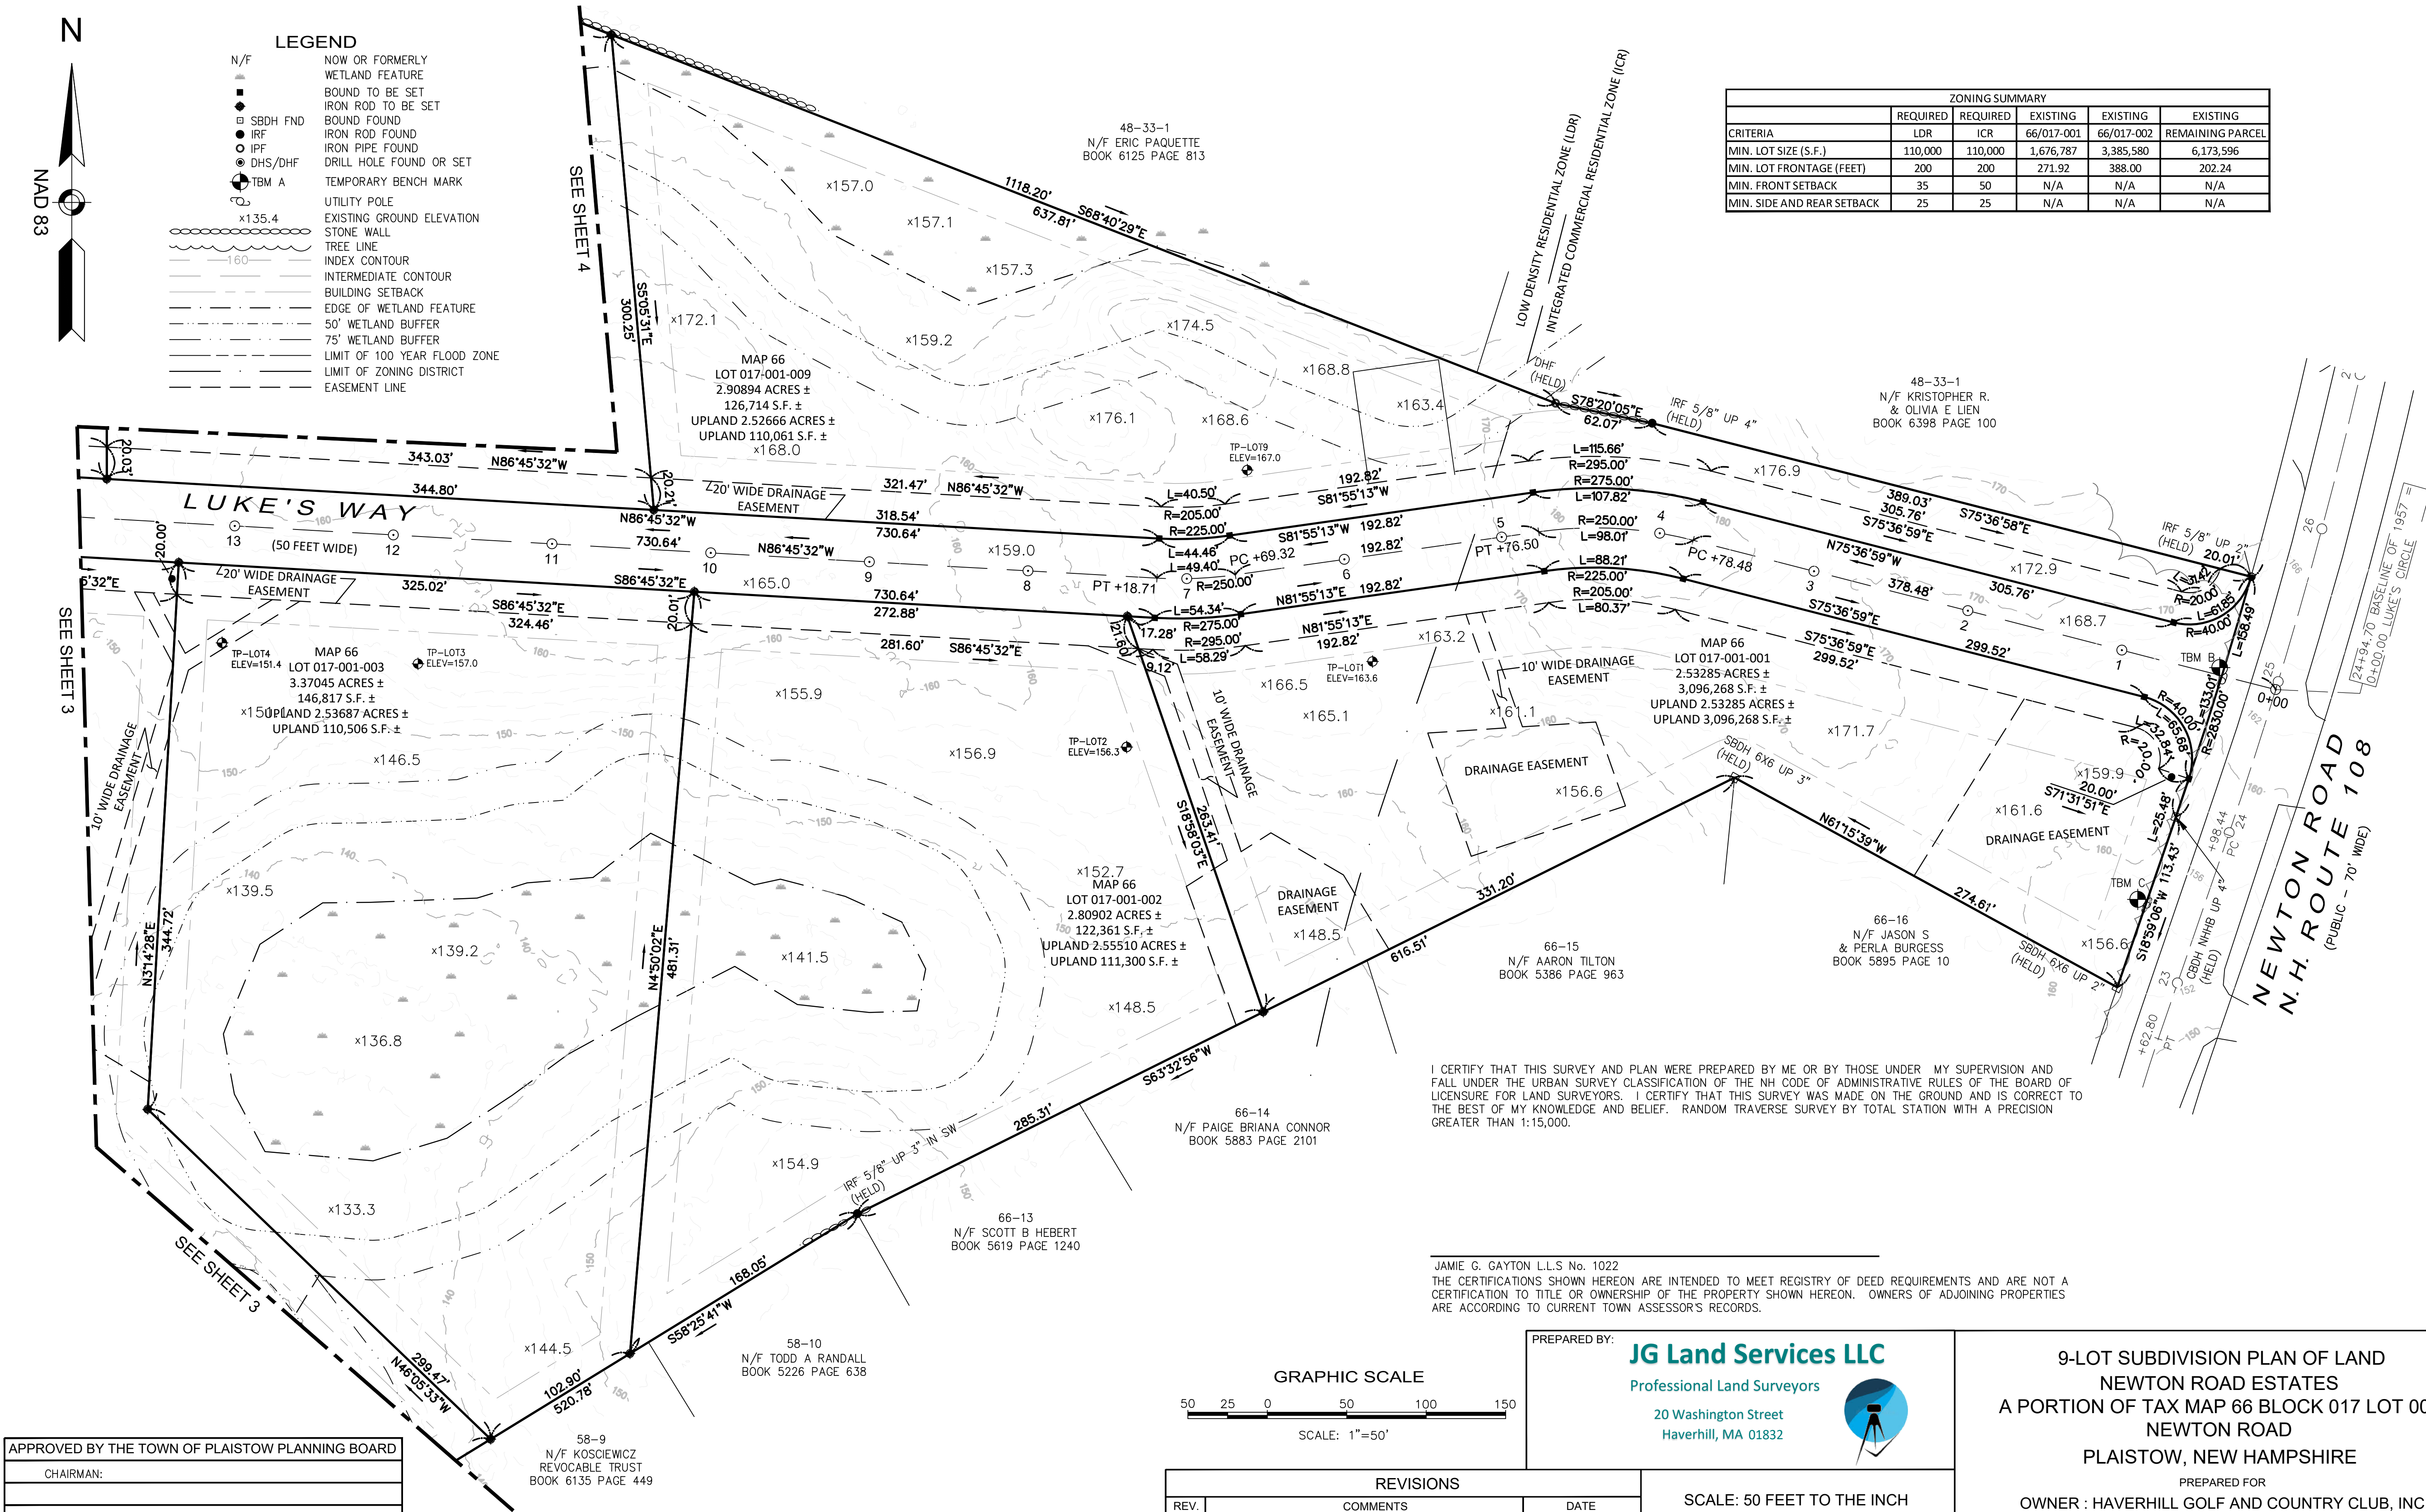


I CERTIFY THAT THIS SURVEY AND PLAN WERE PREPARED BY ME OR BY THOSE UNDER MY SUPERVISION AND FALL UNDER THE URBAN SURVEY CLASSIFICATION OF THE NH CODE OF ADMINISTRATIVE RULES OF THE BOARD OF LICENSURE FOR LAND SURVEYORS. I CERTIFY THAT THIS SURVEY WAS MADE ON THE GROUND AND IS CORRECT TO THE BEST OF MY KNOWLEDGE AND BELIEF. RANDOM TRAVERSE SURVEY BY TOTAL STATION WITH A PRECISION GREATER THAN 1:15,000.

JAMIE G. GAYTON L.L.S. No. 1022
THE CERTIFICATIONS SHOWN HEREON ARE INTENDED TO MEET REGISTRY OF DEED REQUIREMENTS AND ARE NOT A CERTIFICATION TO TITLE OR OWNERSHIP OF THE PROPERTY SHOWN HEREON. OWNERS OF ADJOINING PROPERTIES ARE ACCORDING TO CURRENT TOWN ASSESSOR'S RECORDS.

APPROVED BY THE TOWN OF PLAISTOW PLANNING BOARD	
CHAIRMAN:	
DATE:	

TEMPORARY BENCHMARK LISTING - NAVD 88		
ID	ELEVATION	DESCRIPTION
TBM B	163.906875	MAGS IN NW FACE OF UPOLE 97 710/518 1' A.G.
TBM C	156.859375	MAGS IN WEST FACE OF UPOLE 98 70/59 1' A.G.


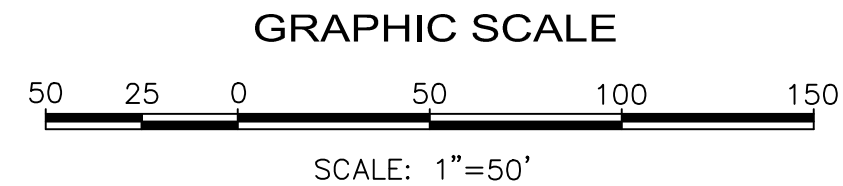


PREPARED BY:
JG Land Services LLC
Professional Land Surveyors
20 Washington Street
Haverhill, MA 01832

REVISIONS			SCALE: 50 FEET TO THE INCH	
REV.	COMMENTS	DATE	FILE NAME: 5209-HCC-SUB2.dwg	
			FIELD BOOK NO: 5300	
			DRAWN BY: JGG	CHECKED BY: JGG
			FIELD CHIEF: JGG	PROJECT NO: 5209

9-LOT SUBDIVISION PLAN OF LAND
NEWTON ROAD ESTATES
A PORTION OF TAX MAP 66 BLOCK 017 LOT 000
NEWTON ROAD
PLAISTOW, NEW HAMPSHIRE

PREPARED FOR
OWNER : HAVERHILL GOLF AND COUNTRY CLUB, INC
58 BRICKETT LANE, HAVERHILL, MASSACHUSETTS 01830
APPLICANT : ALBERT COUILLARD
82 SEVEN SISTERS ROAD, HAVERHILL, MASSACHUSETTS 01830

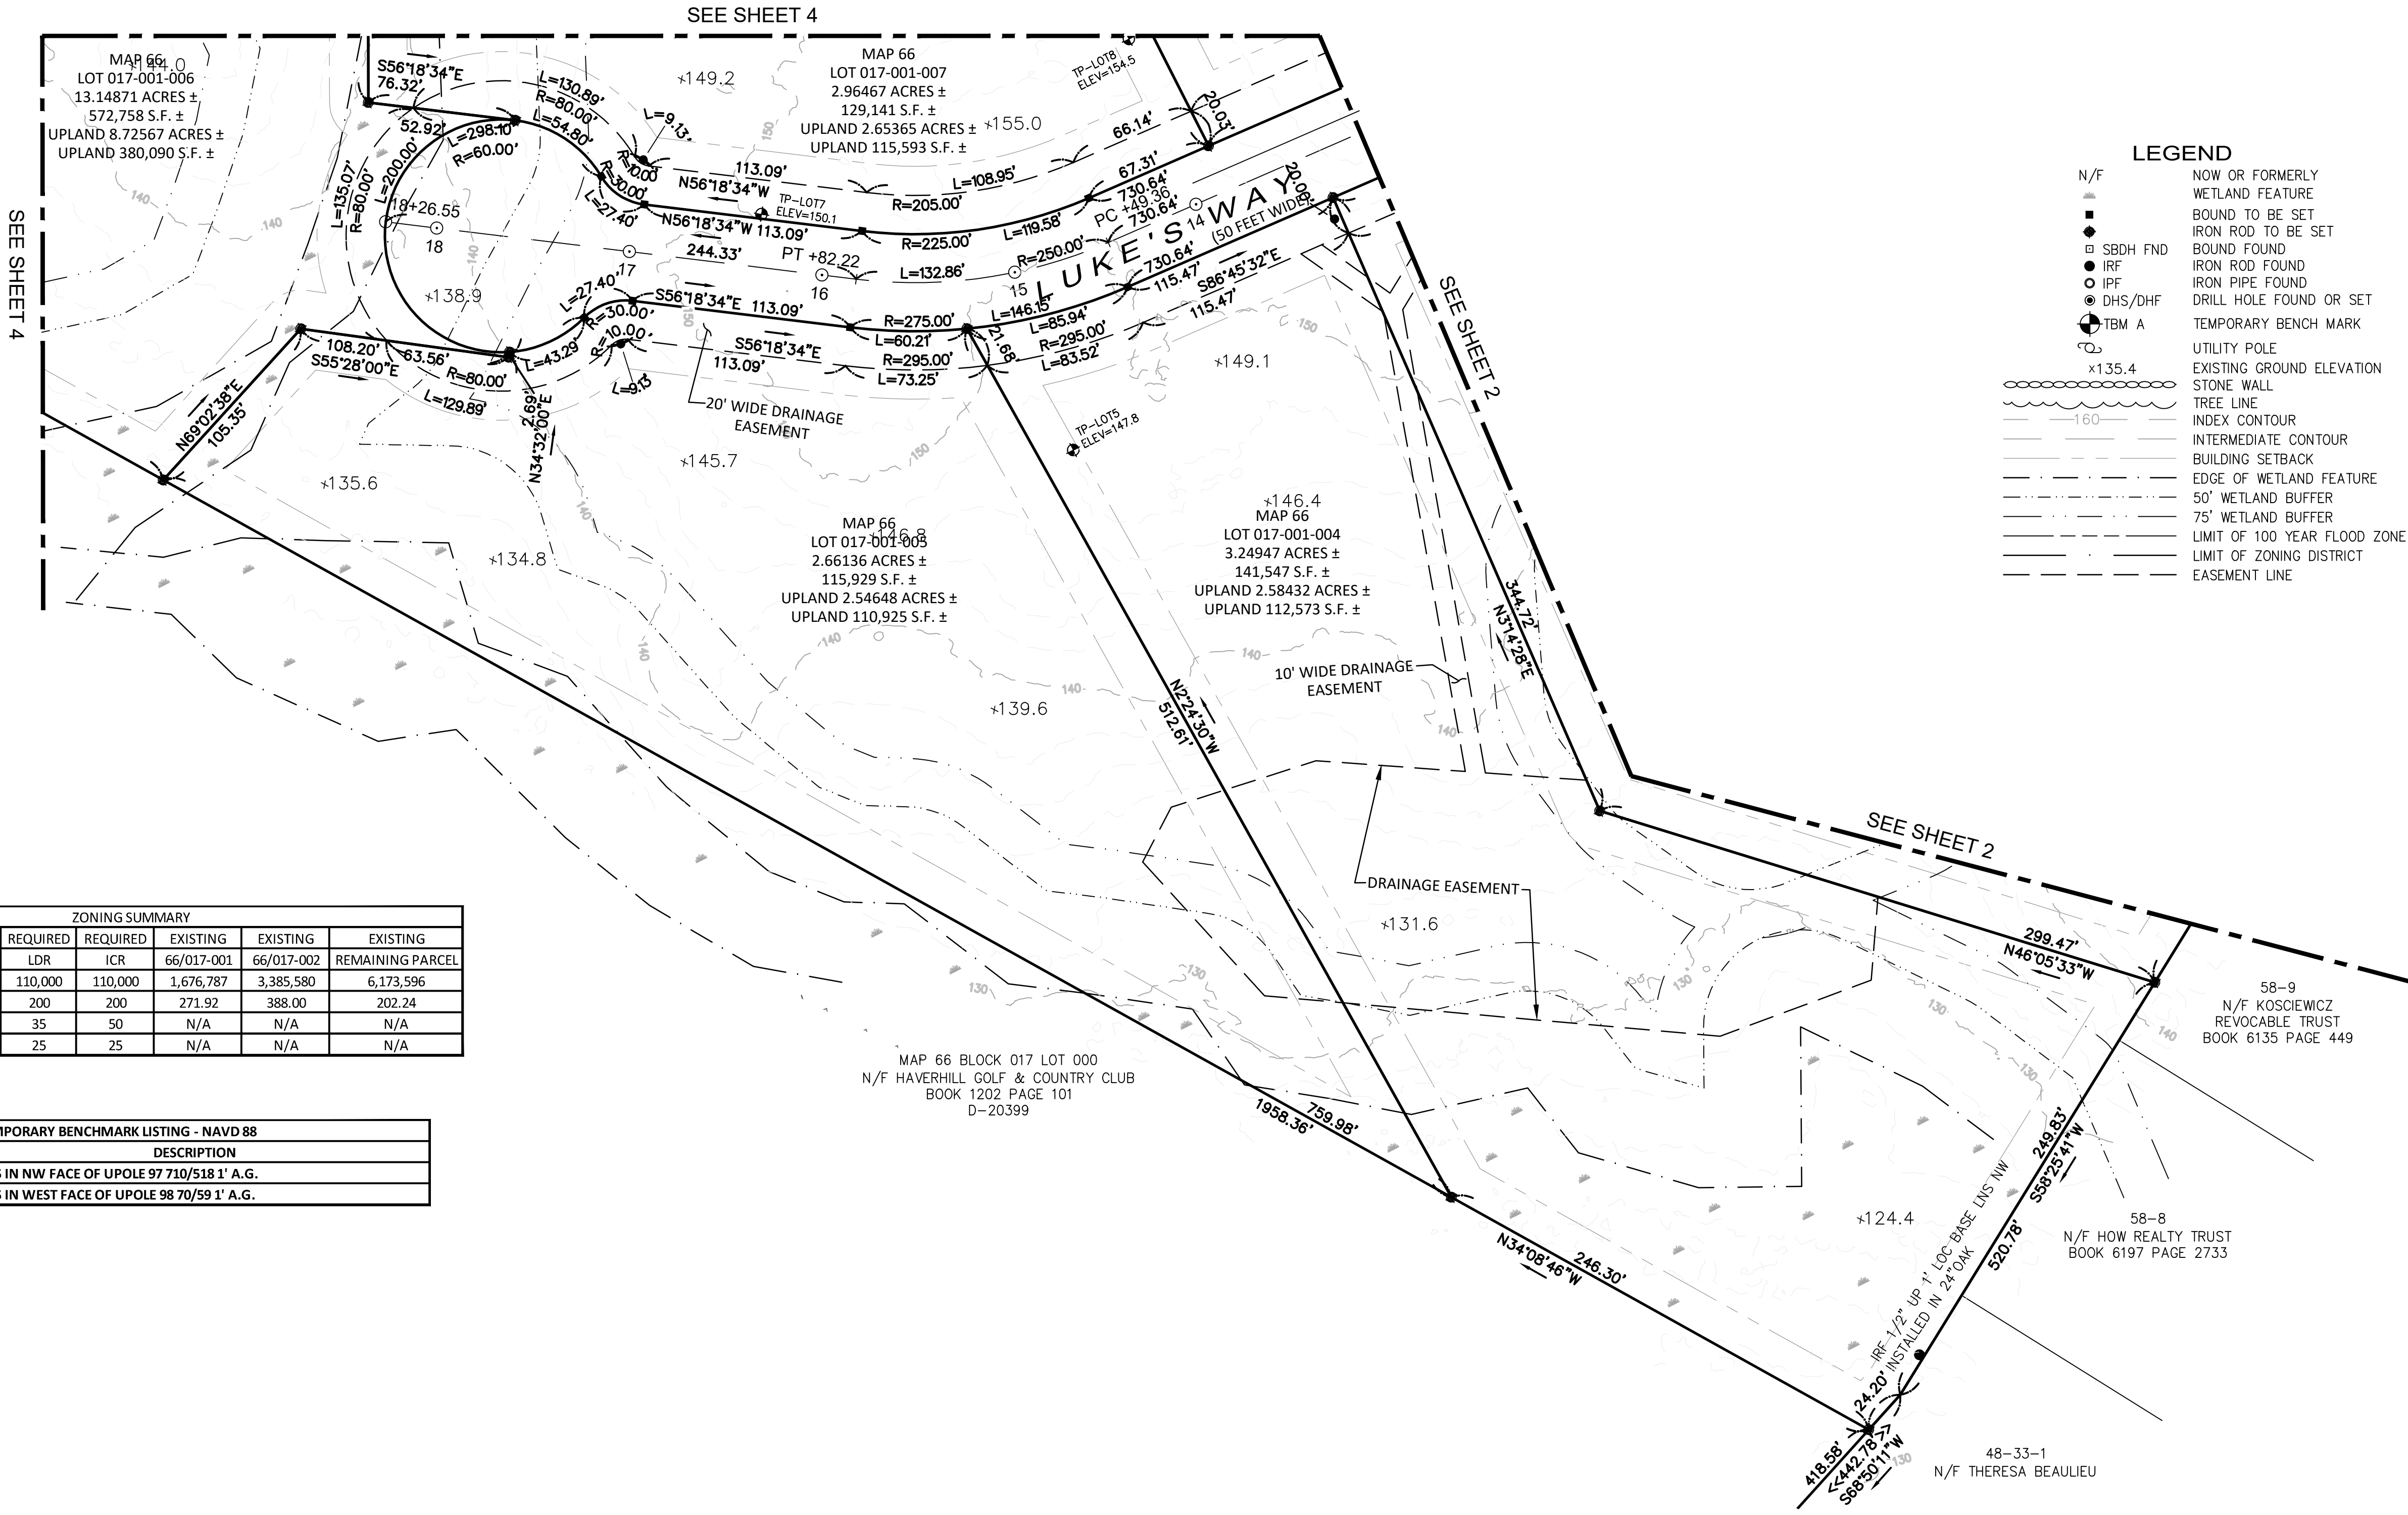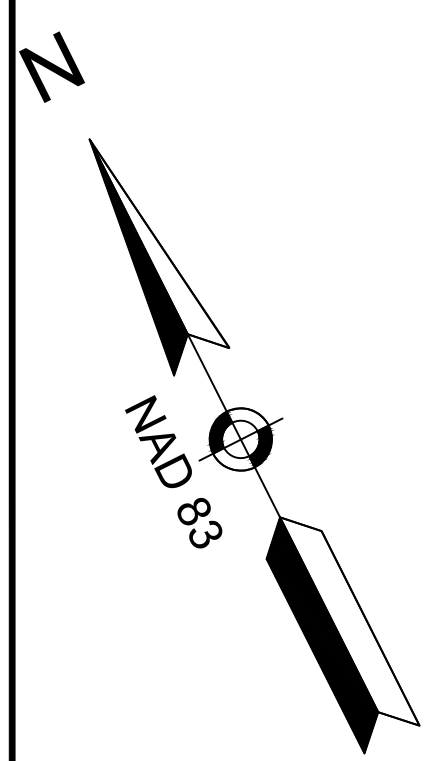

- LEGEND**
- N/F NOW OR FORMERLY
 - WETLAND FEATURE
 - BOUND TO BE SET
 - IRON ROD TO BE SET
 - SBDH FND BOUND FOUND
 - IRF IRON ROD FOUND
 - IPF IRON PIPE FOUND
 - DHS/DHF DRILL HOLE FOUND OR SET
 - TBM A TEMPORARY BENCH MARK
 - UTILITY POLE
 - EXISTING GROUND ELEVATION
 - STONE WALL
 - TREE LINE
 - INDEX CONTOUR
 - INTERMEDIATE CONTOUR
 - BUILDING SETBACK
 - EDGE OF WETLAND FEATURE
 - 50' WETLAND BUFFER
 - 75' WETLAND BUFFER
 - LIMIT OF 100 YEAR FLOOD ZONE
 - LIMIT OF ZONING DISTRICT
 - EASEMENT LINE


ZONING SUMMARY					
	REQUIRED	REQUIRED	EXISTING	EXISTING	EXISTING
CRITERIA	LDR	ICR	66/017-001	66/017-002	REMAINING PARCEL
MIN. LOT SIZE (S.F.)	110,000	110,000	1,676,787	3,385,580	6,173,596
MIN. LOT FRONTAGE (FEET)	200	200	271.92	388.00	202.24
MIN. FRONT SETBACK	35	50	N/A	N/A	N/A
MIN. SIDE AND REAR SETBACK	25	25	N/A	N/A	N/A

TEMPORARY BENCHMARK LISTING - NAVD 88		
ID	ELEVATION	DESCRIPTION
TBM B	163.906875	MAGS IN NW FACE OF UPOLE 97 710/518 1' A.G.
TBM C	156.859375	MAGS IN WEST FACE OF UPOLE 98 70/59 1' A.G.

I CERTIFY THAT THIS SURVEY AND PLAN WERE PREPARED BY ME OR BY THOSE UNDER MY SUPERVISION AND FALL UNDER THE URBAN SURVEY CLASSIFICATION OF THE NH CODE OF ADMINISTRATIVE RULES OF THE BOARD OF LICENSURE FOR LAND SURVEYORS. I CERTIFY THAT THIS SURVEY WAS MADE ON THE GROUND AND IS CORRECT TO THE BEST OF MY KNOWLEDGE AND BELIEF. RANDOM TRAVERSE SURVEY BY TOTAL STATION WITH A PRECISION GREATER THAN 1:15,000.

APPROVED BY THE TOWN OF PLAISTOW PLANNING BOARD	
CHAIRMAN:	
DATE:	

JAMIE G. GAYTON L.L.S No. 1022
THE CERTIFICATIONS SHOWN HEREON ARE INTENDED TO MEET REGISTRY OF DEED REQUIREMENTS AND ARE NOT A CERTIFICATION TO TITLE OR OWNERSHIP OF THE PROPERTY SHOWN HEREON. OWNERS OF ADJOINING PROPERTIES ARE ACCORDING TO CURRENT TOWN ASSESSOR'S RECORDS.

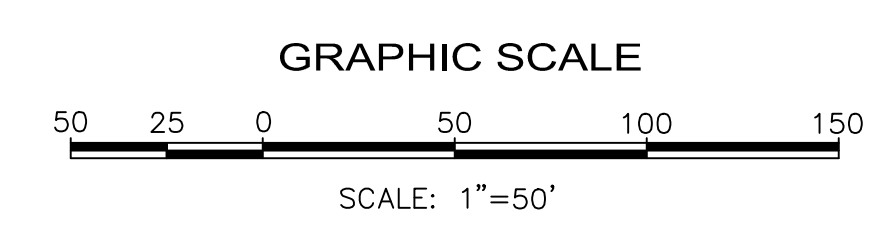

PREPARED BY:
JG Land Services LLC
Professional Land Surveyors
20 Washington Street
Haverhill, MA 01832

SCALE: 50 FEET TO THE INCH

REV.	COMMENTS	DATE


FILE NAME: 5209-HCC-SUB2.dwg	
FIELD BOOK NO: 5300	
DRAWN BY: JGG	CHECKED BY: JGG
FIELD CHIEF: JGG	PROJECT NO: 5209


**9-LOT SUBDIVISION PLAN OF LAND
NEWTON ROAD ESTATES
A PORTION OF TAX MAP 66 BLOCK 017 LOT 000
NEWTON ROAD
PLAISTOW, NEW HAMPSHIRE**

PREPARED FOR
OWNER : HAVERHILL GOLF AND COUNTRY CLUB, INC
58 BRICKETT LANE, HAVERHILL, MASSACHUSETTS 01830
APPLICANT : ALBERT COUILLARD
82 SEVEN SISTERS ROAD, HAVERHILL, MASSACHUSETTS 01830

DATE: FEBRUARY 28, 2024

SHEET 3 OF 19

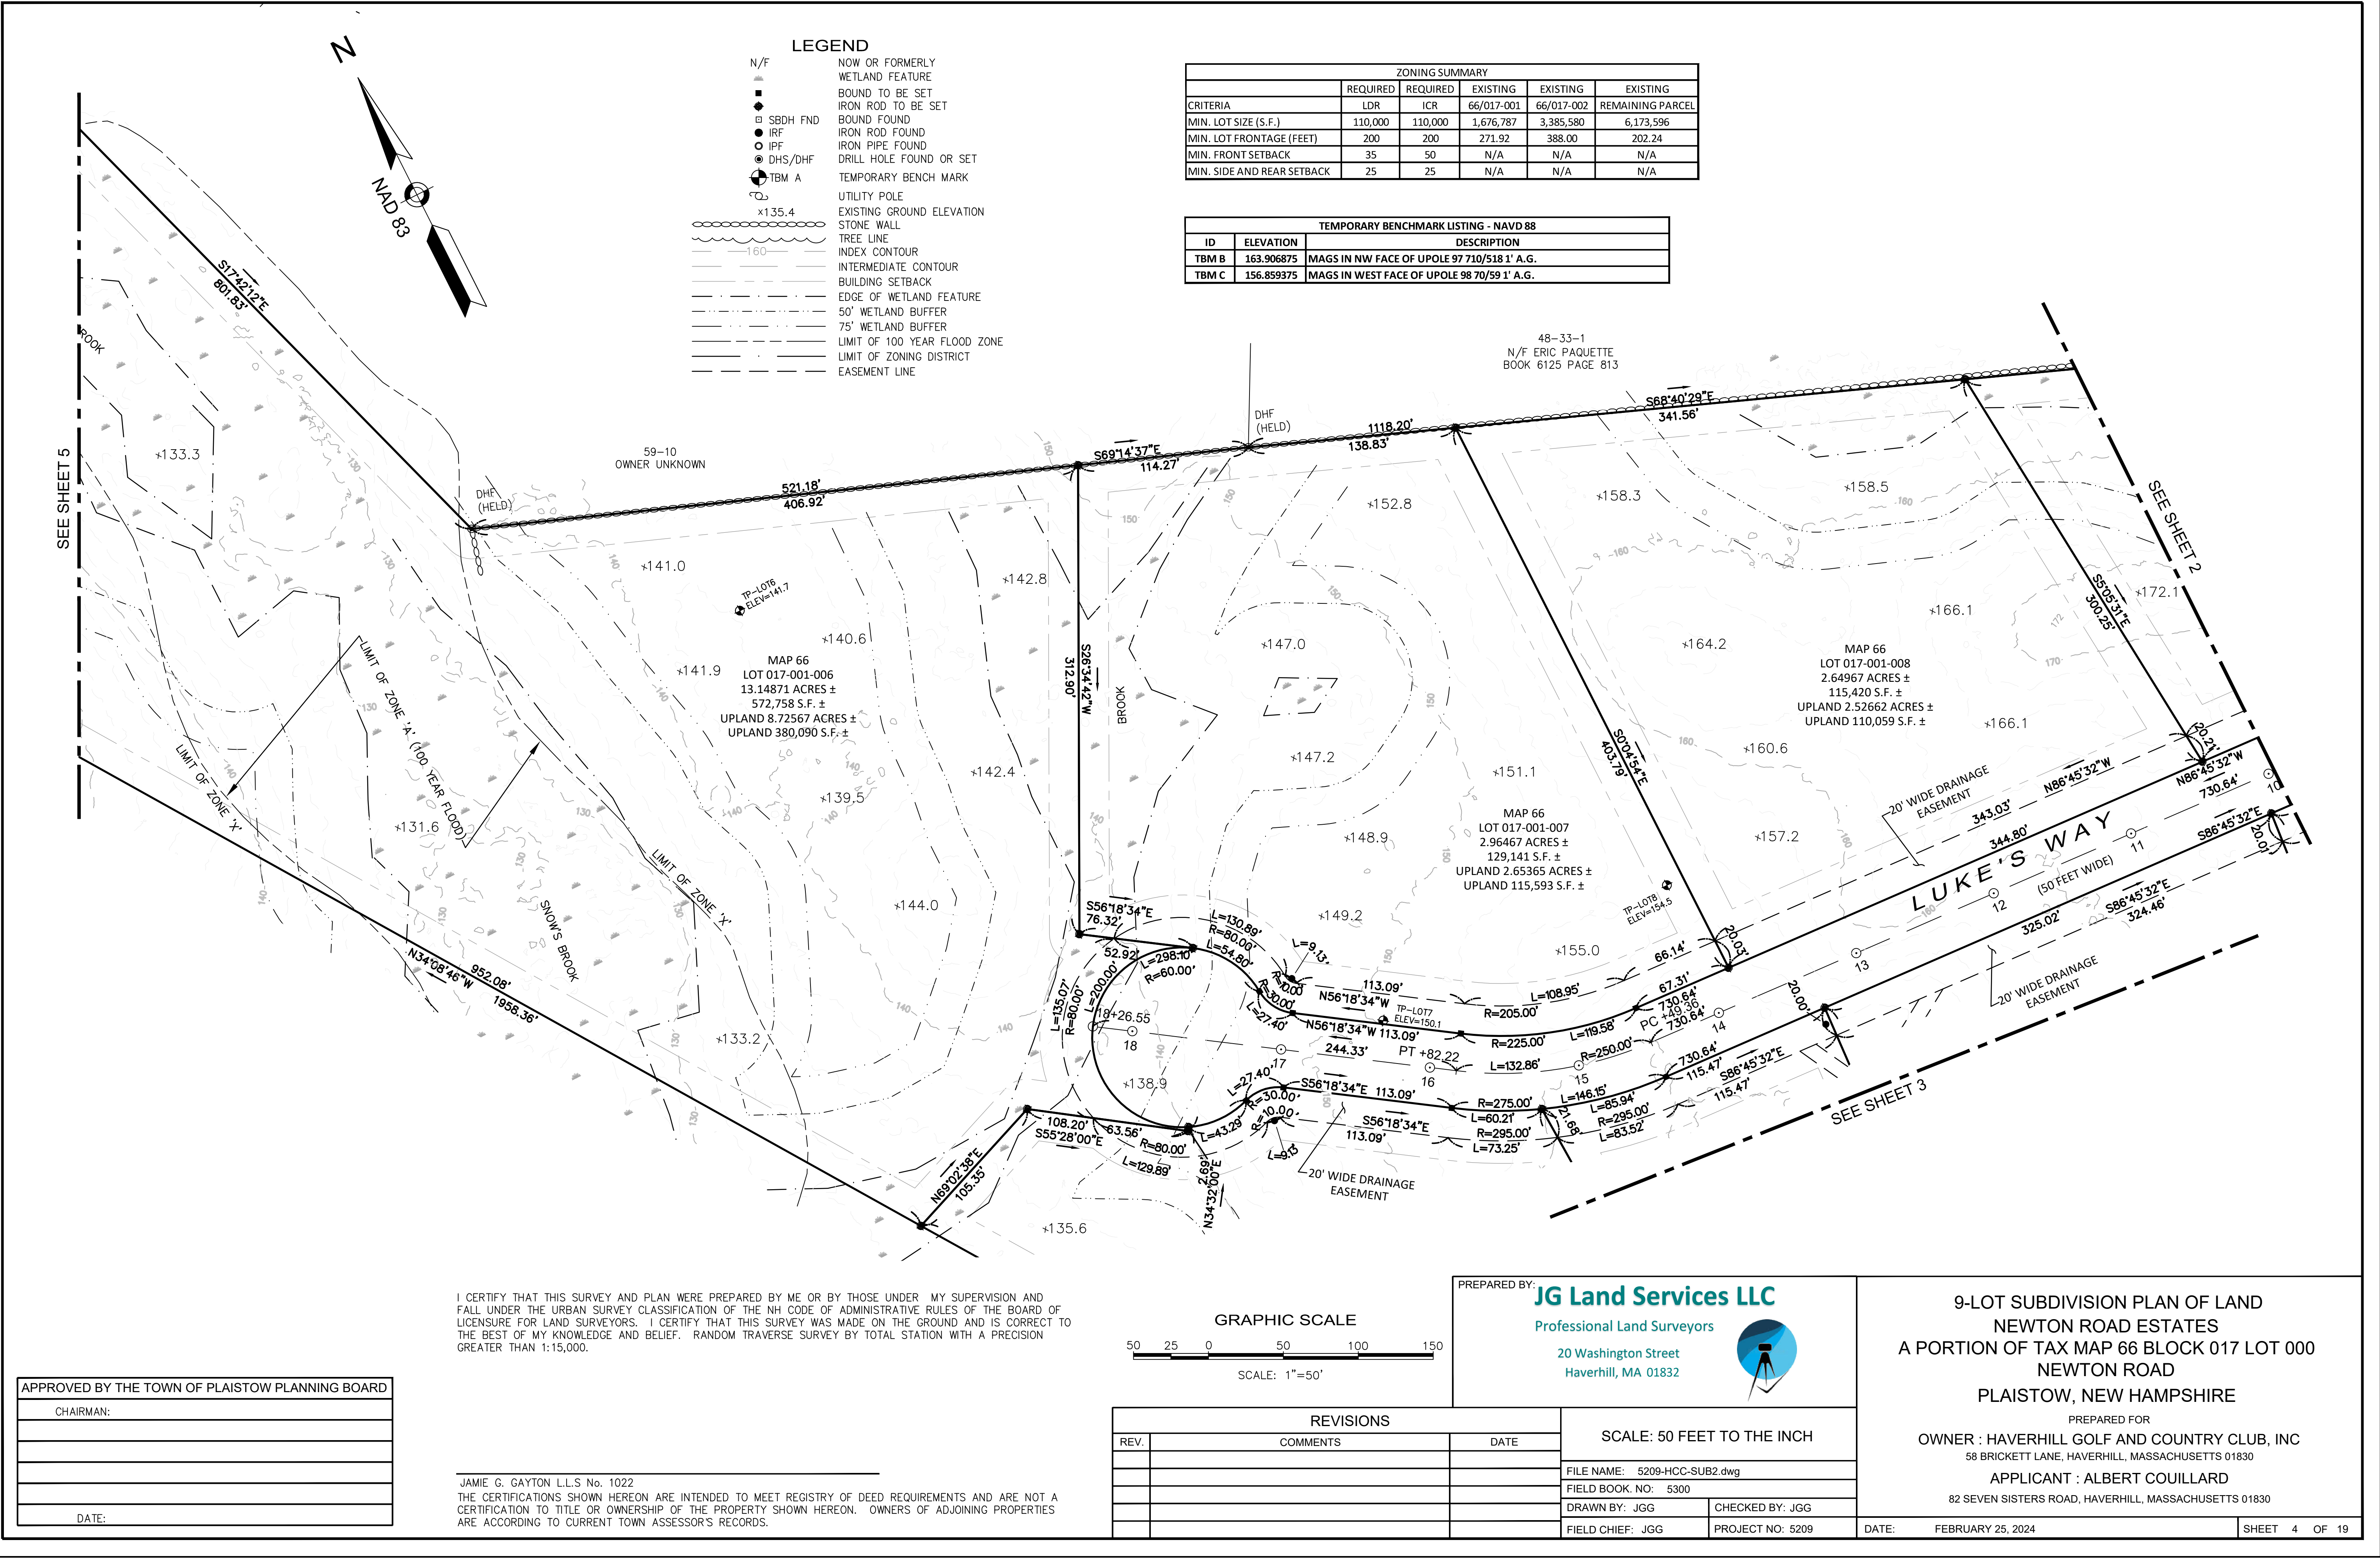

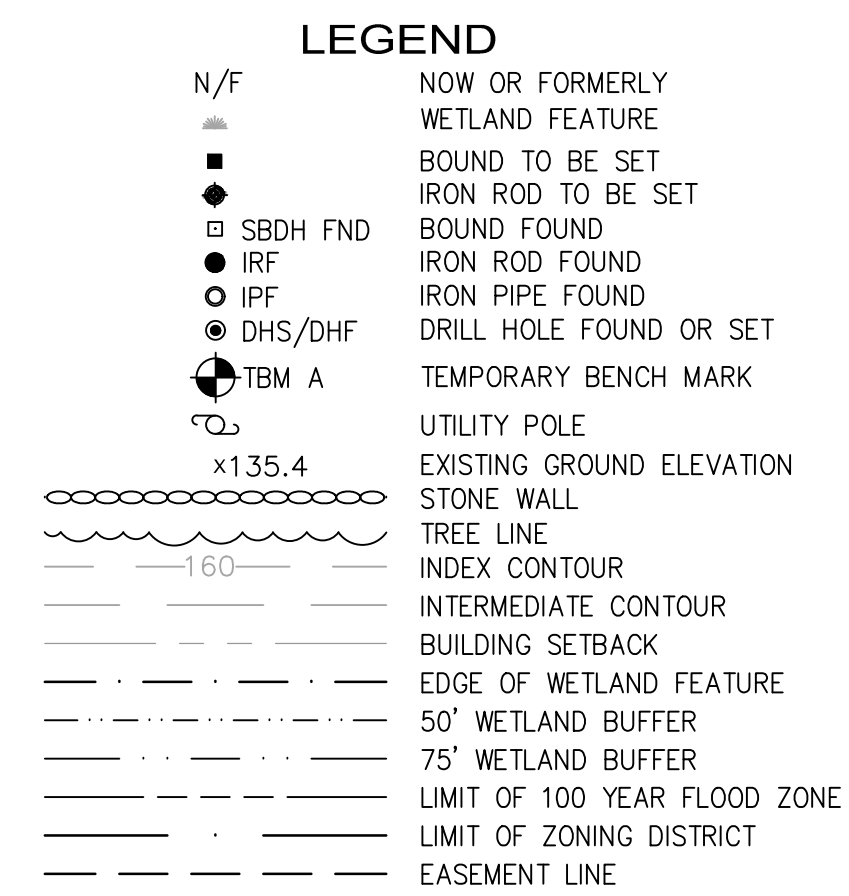


ZONING SUMMARY					
	REQUIRED	REQUIRED	EXISTING	EXISTING	EXISTING
CRITERIA	LDR	ICR	66/017-001	66/017-002	REMAINING PARCEL
MIN. LOT SIZE (S.F.)	110,000	110,000	1,676,787	3,385,580	6,173,596
MIN. LOT FRONTAGE (FEET)	200	200	271.92	388.00	202.24
MIN. FRONT SETBACK	35	50	N/A	N/A	N/A
MIN. SIDE AND REAR SETBACK	25	25	N/A	N/A	N/A

TEMPORARY BENCHMARK LISTING - NAVD 88		
ID	ELEVATION	DESCRIPTION
TBM B	163.906875	MAGS IN NW FACE OF UPOLE 97 710/518 1' A.G.
TBM C	156.859375	MAGS IN WEST FACE OF UPOLE 98 70/59 1' A.G.

I CERTIFY THAT THIS SURVEY AND PLAN WERE PREPARED BY ME OR BY THOSE UNDER MY SUPERVISION AND FALL UNDER THE URBAN SURVEY CLASSIFICATION OF THE NH CODE OF ADMINISTRATIVE RULES OF THE BOARD OF LICENSURE FOR LAND SURVEYORS. I CERTIFY THAT THIS SURVEY WAS MADE ON THE GROUND AND IS CORRECT TO THE BEST OF MY KNOWLEDGE AND BELIEF. RANDOM TRAVERSE SURVEY BY TOTAL STATION WITH A PRECISION GREATER THAN 1:15,000.

JAMIE G. GAYTON L.L.S. No. 1022

THE CERTIFICATIONS SHOWN HEREON ARE INTENDED TO MEET REGISTRY OF DEED REQUIREMENTS AND ARE NOT A CERTIFICATION TO TITLE OR OWNERSHIP OF THE PROPERTY SHOWN HEREON. OWNERS OF ADJOINING PROPERTIES ARE ACCORDING TO CURRENT TOWN ASSESSOR'S RECORDS.

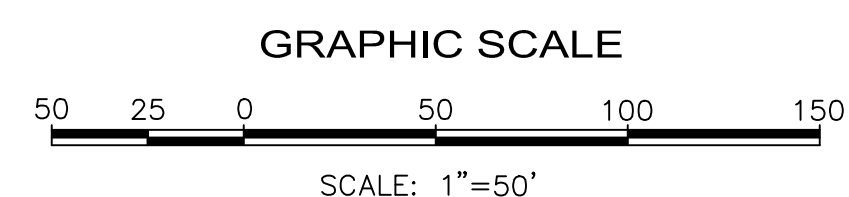

PREPARED BY: **JG Land Services LLC**
Professional Land Surveyors
20 Washington Street
Haverhill, MA 01832


REVISIONS			SCALE: 50 FEET TO THE INCH	
REV.	COMMENTS	DATE		
			FILE NAME: 5209-HCC-SUB2.dwg	
			FIELD BOOK NO: 5300	
			DRAWN BY: JGG	
			CHECKED BY: JGG	
			FIELD CHIEF: JGG	
			PROJECT NO: 5209	

9-LOT SUBDIVISION PLAN OF LAND
NEWTON ROAD ESTATES
A PORTION OF TAX MAP 66 BLOCK 017 LOT 000
NEWTON ROAD
PLAISTOW, NEW HAMPSHIRE

PREPARED FOR
OWNER : HAVERHILL GOLF AND COUNTRY CLUB, INC
58 BRICKETT LANE, HAVERHILL, MASSACHUSETTS 01830
APPLICANT : ALBERT COUILLARD
82 SEVEN SISTERS ROAD, HAVERHILL, MASSACHUSETTS 01830

DATE: FEBRUARY 28, 2024	SHEET 5 OF 19
-------------------------	---------------

APPROVED BY THE TOWN OF PLAISTOW PLANNING BOARD
CHAIRMAN:
DATE:

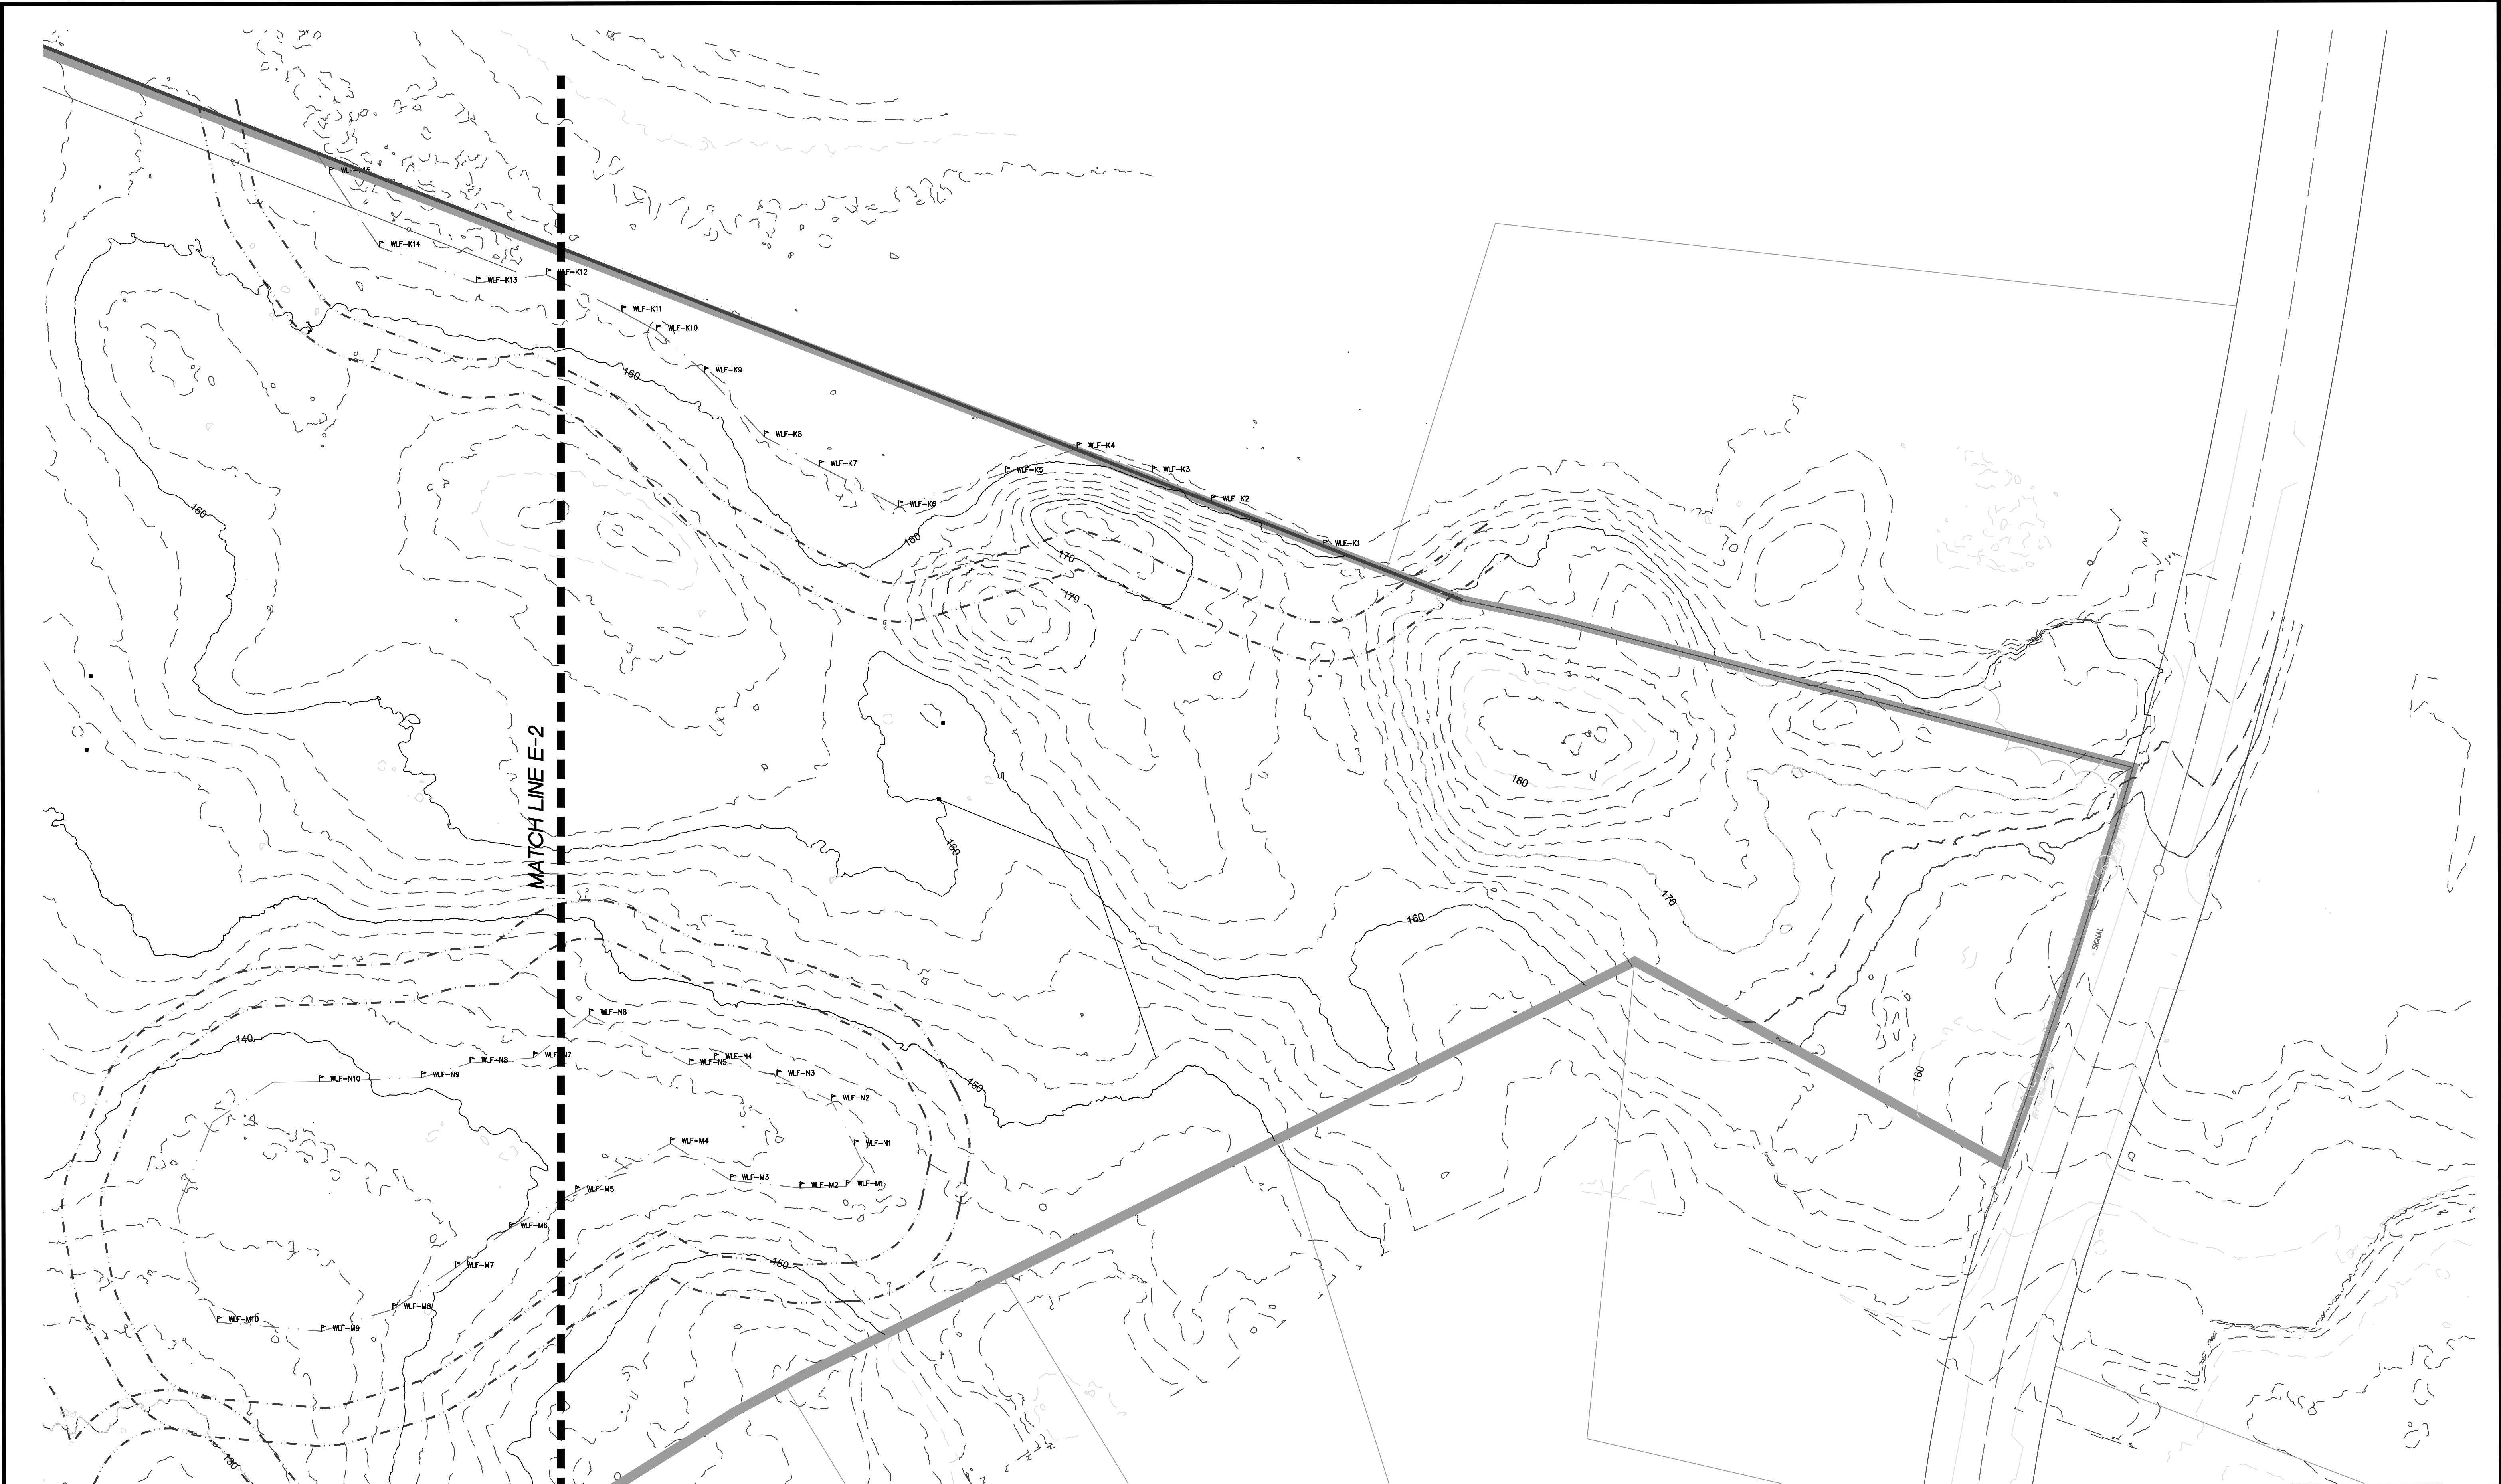

NEWTON ROAD ESTATES


REVISIONS		
NO.	DESCRIPTIONS	DATE
1	ADDITION OF DRAINAGE SHEETS	3/14/24

DEFINITIVE PLAN
FOR
HAVERHILL COUNTRY CLUB LAND

DESIGNED BY PGC
CHECKED BY PGC
DATE FEB 24, 2023

PGC Engineering PLLC
Civil and Environmental Engineering
10 Chase Street West Newbury MA 01985
978-994-4550 philchristiansen.pe@gmail.com

EXISTING
CONDITIONS
SHEET E-1
SHEET 6 OF 20
JOB NUMBER
2312022

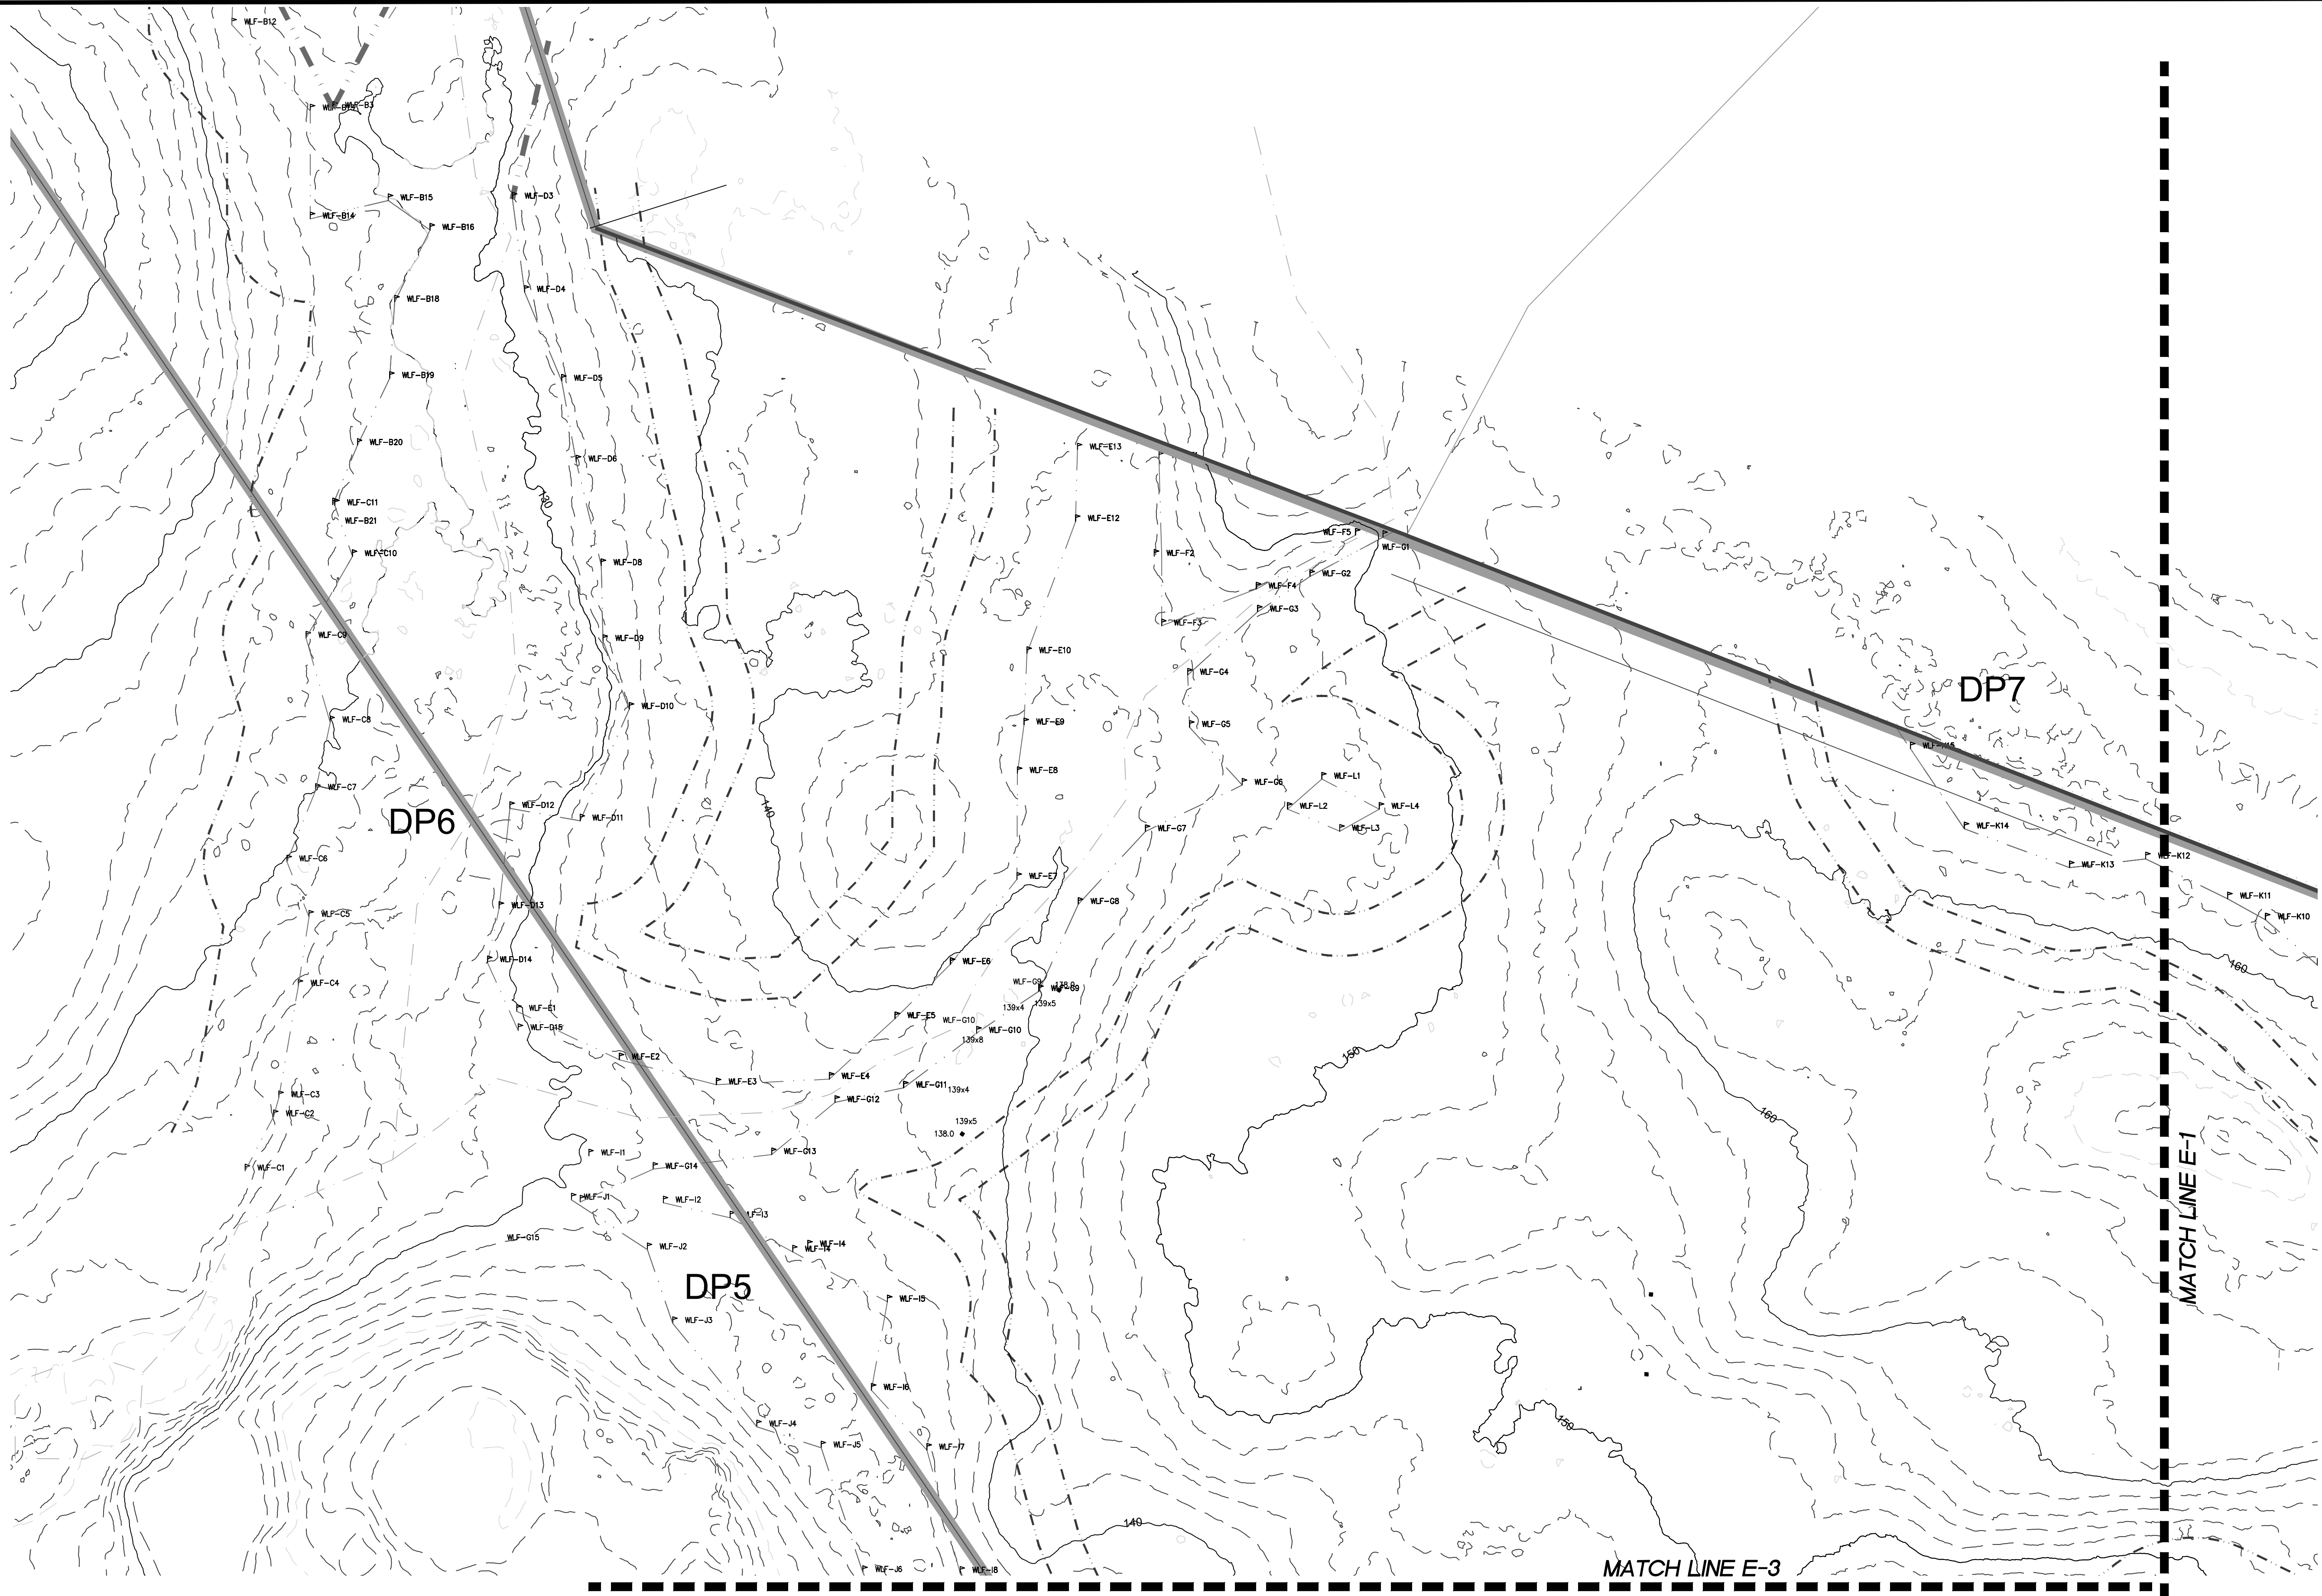

NEWTON ROAD ESTATES


REVISIONS		
NO.	DESCRIPTIONS	DATE
1	ADDITION OF DRAINAGE SHEETS	3/14/24

DEFINITIVE PLAN
FOR
HAVERHILL COUNTRY CLUB LAND

DESIGNED BY PGC
CHECKED BY PGC
DATE FEB 24, 2023

PGC Engineering PLLC
Civil and Environmental Engineering
10 Chase Street West Newbury MA 01985
978-994-4550 philchristiansen.pe@gmail.com

EXISTING
CONDITIONS
SHEET E-2
SHEET 7 OF 20
JOB NUMBER
2312022

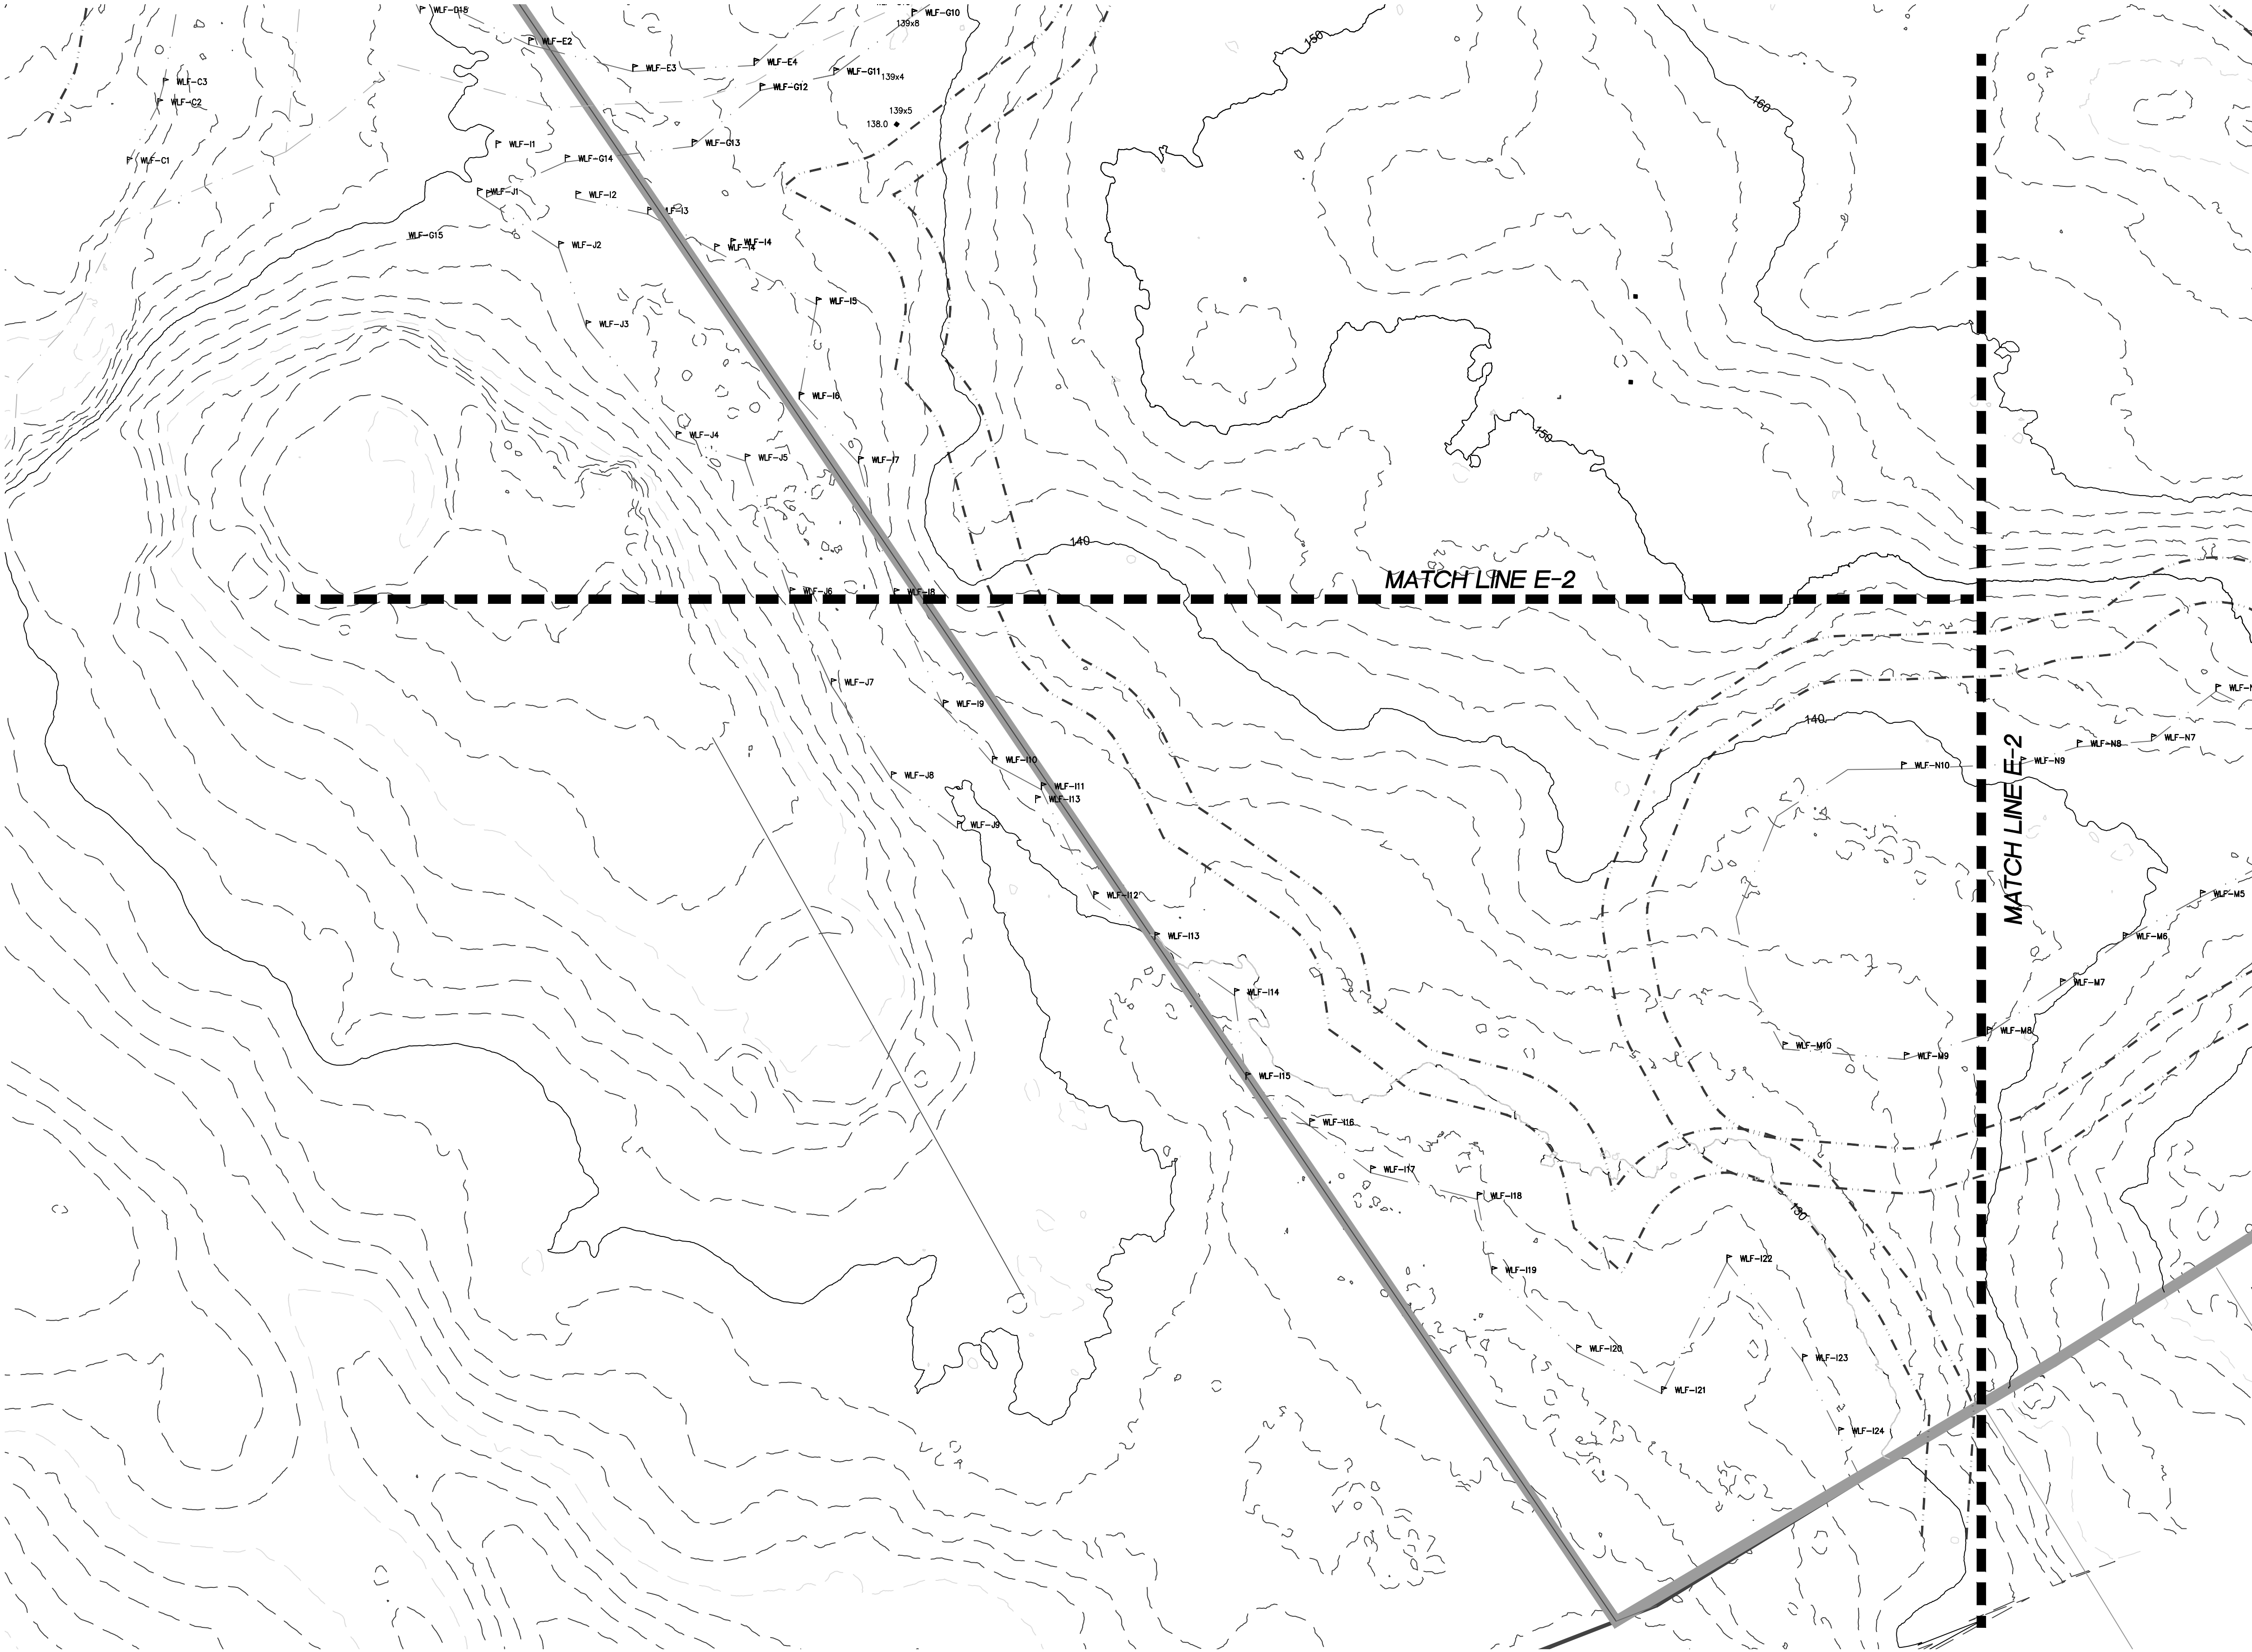

NEWTON ROAD ESTATES


REVISIONS		
NO.	DESCRIPTIONS	DATE
1	ADDITION OF DRAINAGE SHEETS	3/14/24

DEFINITIVE PLAN
FOR
HAVERHILL COUNTRY CLUB LAND

DESIGNED BY PGC
CHECKED BY PGC
DATE FEB 24, 2023

PGC Engineering PLLC
Civil and Environmental Engineering
10 Chase Street West Newbury MA 01985
978-994-4550 philchristiansen.pe@gmail.com

EXISTING
CONDITIONS
SHEET E-3
SHEET 8 OF 20
JOB NUMBER
2312022

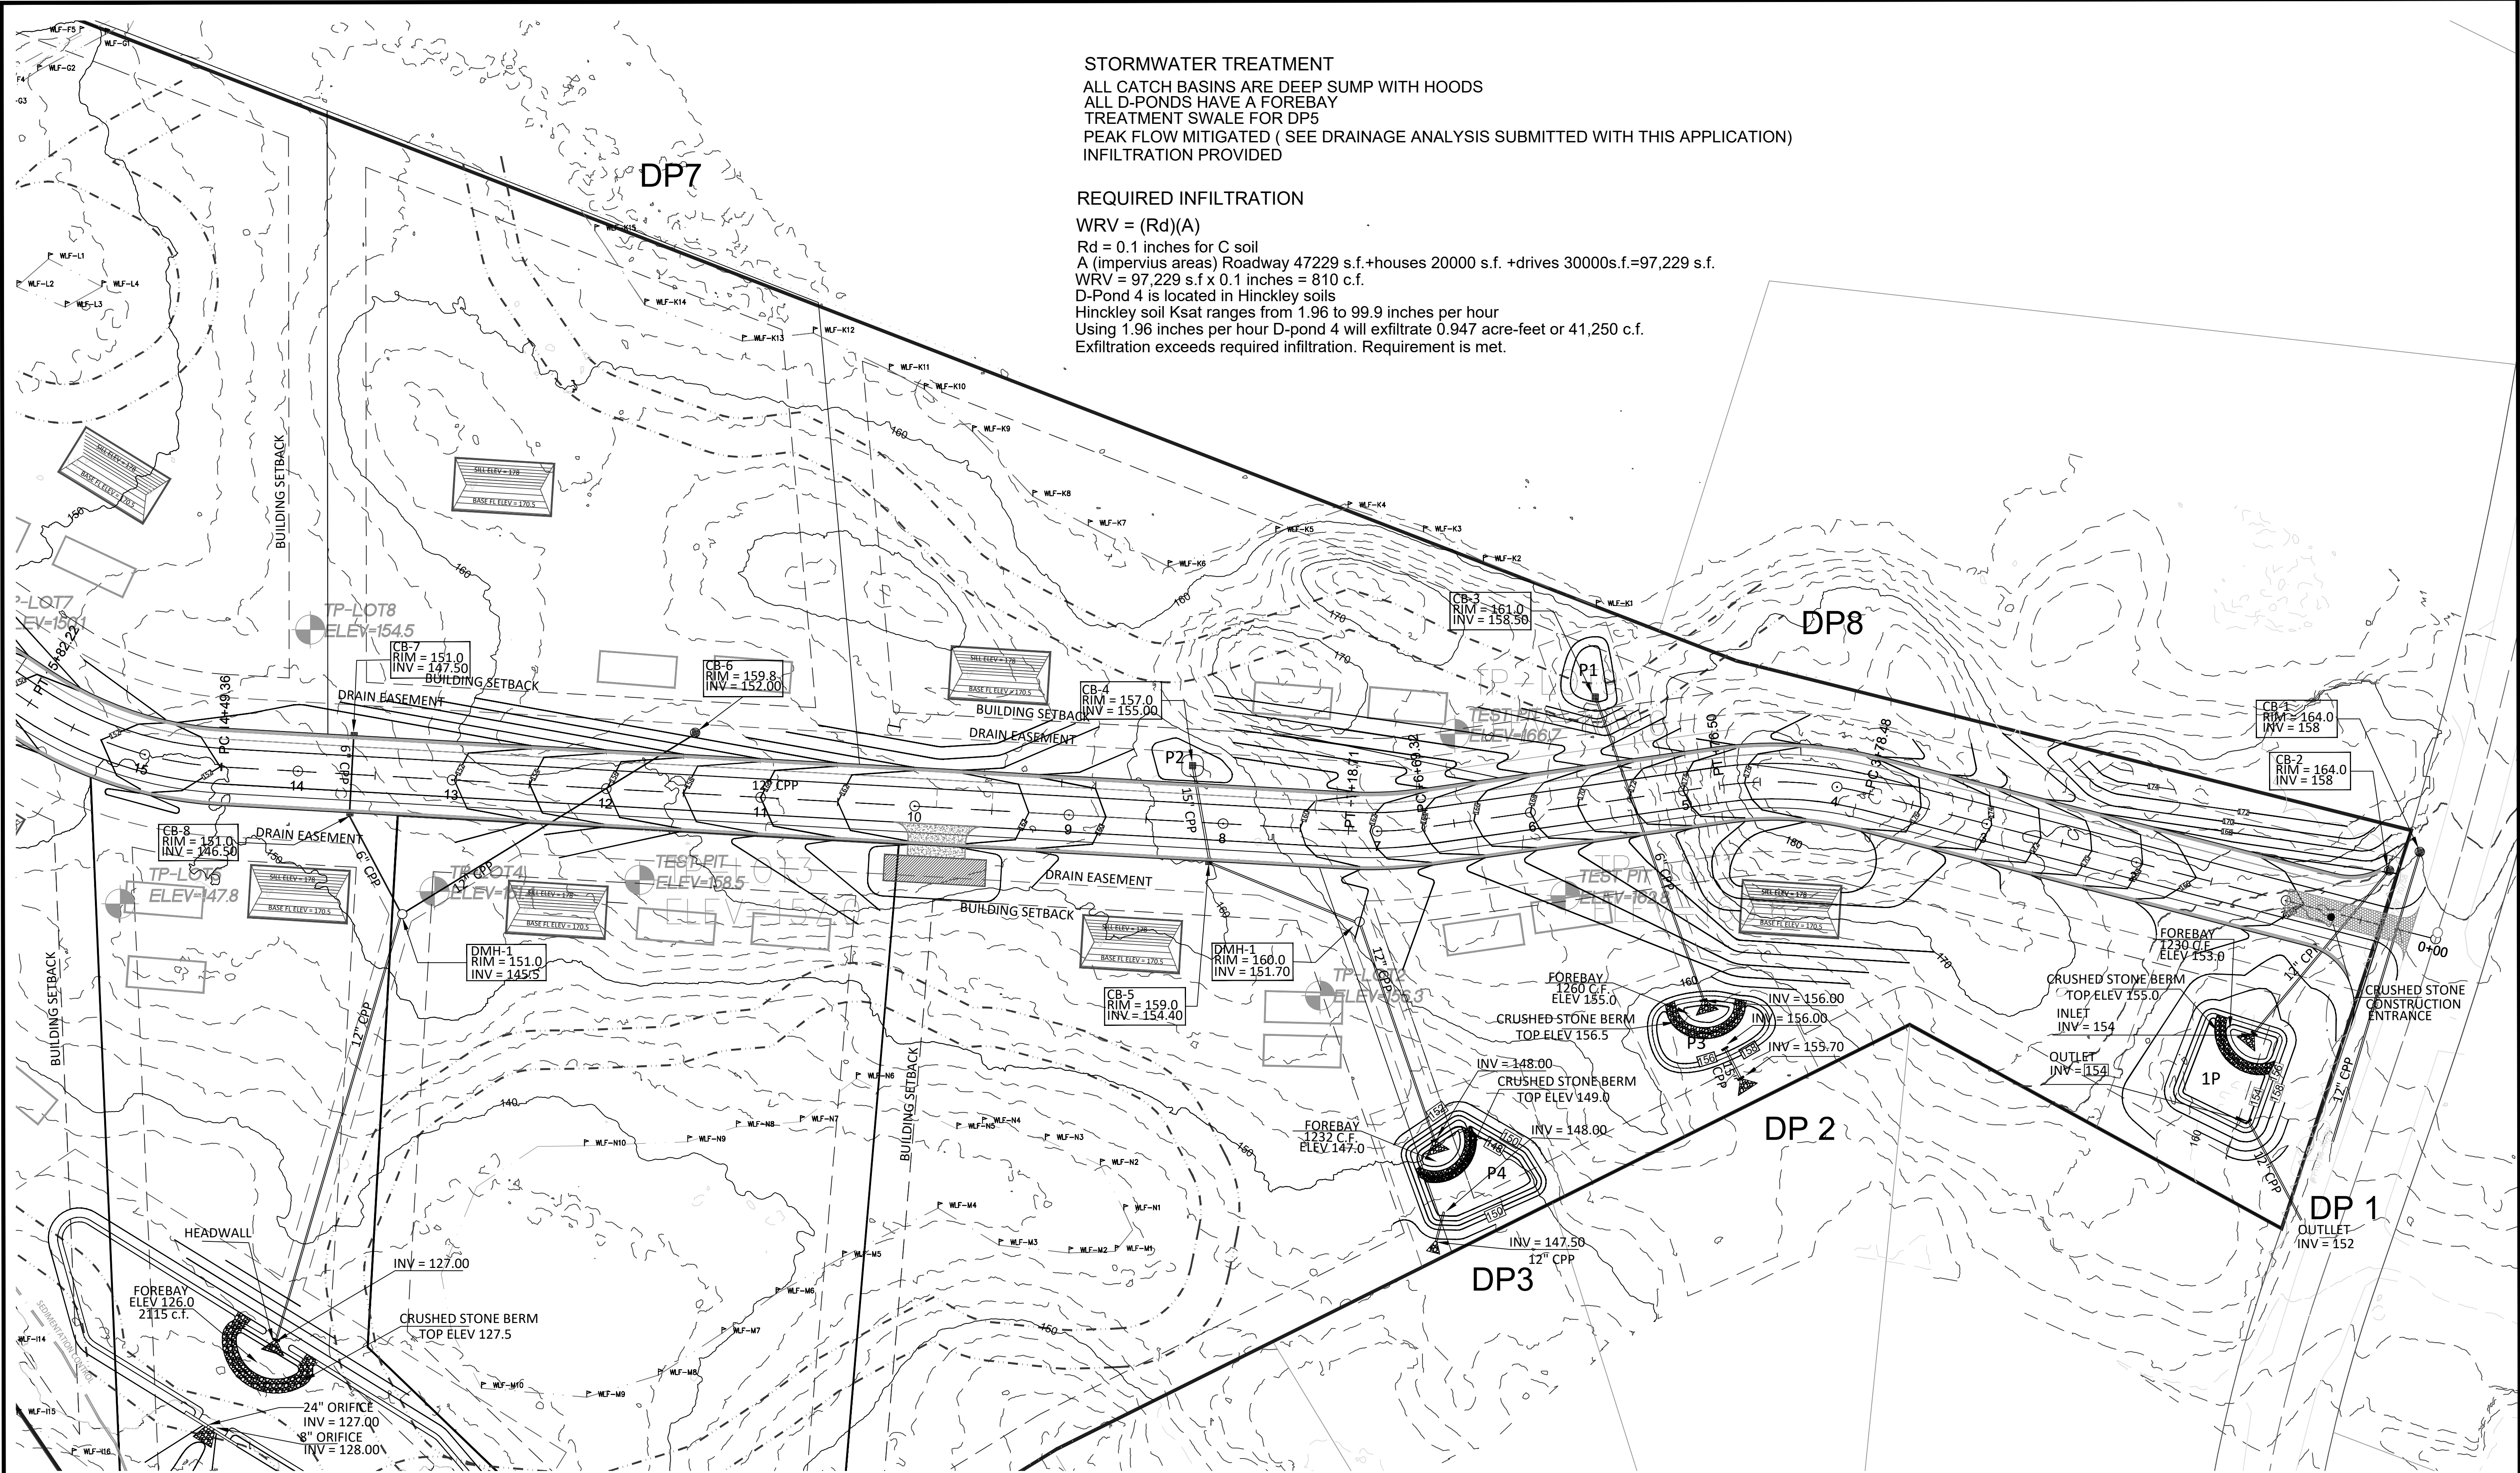

STORMWATER TREATMENT
ALL CATCH BASINS ARE DEEP SUMP WITH HOODS
ALL D-PONDS HAVE A FOREBAY
TREATMENT SWALE FOR DP5
PEAK FLOW MITIGATED (SEE DRAINAGE ANALYSIS SUBMITTED WITH THIS APPLICATION)
INFILTRATION PROVIDED

REQUIRED INFILTRATION
WRV = (Rd)(A)
Rd = 0.1 inches for C soil
A (impervius areas) Roadway 47229 s.f.+houses 20000 s.f. +drives 30000s.f.=97,229 s.f.
WRV = 97,229 s.f x 0.1 inches = 810 c.f.
D-Pond 4 is located in Hinckley soils
Hinckley soil Ksat ranges from 1.96 to 99.9 inches per hour
Using 1.96 inches per hour D-pond 4 will exfiltrate 0.947 acre-feet or 41,250 c.f.
Exfiltration exceeds required infiltration. Requirement is met.

NEWTON ROAD ESTATES

REVISIONS		
NO.	DESCRIPTIONS	DATE

DEFINITIVE PLAN
FOR
HAVERHILL COUNTRY CLUB LAND

DESIGNED BY PGC
CHECKED BY PGC
DATE MAR 6, 2024

PGC Engineering PLLC
Civil and Environmental Engineering
10 Chase Street West Newbury MA 01985
978-994-4550 philchristiansen.pe@gmail.com

DRAINAGE PLAN
SHEET GP-1
SHEET 9 OF 20
JOB NUMBER
2312022

CONSTRUCTION SEQUENCE

- 1.SAKE OUT ROADWAY CENTERLINE AND LIMIT OF WORK
2. INSTALL CB1 AND PIPING IN NEWTON ROAD DRAINAGE SWALE
3. CLEAR AND GRUB ROADWAY ENTRANCE ADEQUATELY TO INSTALL CRUSHED STONE CONSTRUCTION ENTRANCE. APPROXIMATELY 50 FEET
4. INSTALL CRUSHED STONE CONSTRUCTION ENTRANCE
5. CUT AND REMOVE TREES WITHIN THE ROADWAY AND LIMIT OF WORK
6. INSTALL SEDIMENTATION CONTROL AT END OF THE CUL-DE-SAC
7. CLEAR AND GRUB ENTIRE AREA WITHIN THE LIMIT OF WORK
8. EXCAVATE AND FILL ROADWAY AND ADJOINING AREAS ADEQUATELY TO CONSTRUCT THE ROADWAY AND SWALES
9. COMPACT SUBGRADE
10. INSTALL AND COMPACT 15" GRAVEL BASE COURSE
11. SHAPE SWALES
12. INSTALL 6" CRUSHED GRAVEL COURSE
13. INSTALL CATCH BASINS AND PIPING ASSOCIATED WITH ROADWAY
14. LOAM AND SEED SWALES
15. INSTALL SILT SACKS IN CATCH BASINS
- 16.INSTALL SEDIMENTSTION CONTROL ADJACENT TO D-PONDS AND SWALE
17. CUT TREES IN DRAIN EASEMENTS
18. GRUB DRAIN EASEMENTS
19. COMPLETE DRAINAGE PIPING
20. CONSTRUCT FOREBAYS D-PONDS AND TRESTMENT SWALES
21. LOAM AND SEED DISTURBED AREAS
22. INSTALL BINDER COURSE OF ASPHALT
23. AFTER SITE STABILIZATION REMOVE SEDIMENTATION CONTROL
24. INSTALL TOP COURSE OF ASPHALT AFTER ONE YEAR.

FOREBAY SIZING
 $WQV = (P)(Rv)(A)$
 $Rv = 0.05+0.9(I)$
I=PERCENT OF IMPERVIOUS COVER IN DECIMAL
A=TOTAL SITE AREA DRAINING TO THE POINT

- DP1

P=1 inch rainfall = .08 FT
A=62113
 $Rv = 0.05+0.9(.1618)=0.0645$
 $WQV = .08(.0645)(62113) = 320 \text{ CU.FT}$
REQUIRED VOLUME 10% OF WQV = 32 C.F.
PROVIDED 1250 C.F.
- DP2

P=1 inch rainfall = .08 FT
A=95488
 $Rv = 0.05+0.9(.0933)=0.133$
 $WQV = .08(0.133)(95488) = 1,015 \text{ CU.FT}$
REQUIRED VOLUME 10% OF WQV = 102 C.F.
PROVIDED 1260 C.F.
- DP3

P=1 inch rainfall = .08 FT
A=89633 S.F.
 $Rv = 0.05+0.9(.069)=0.056$
 $WQV = .08(0.056)(89633) = 410 \text{ CU.FT}$
REQUIRED VOLUME 10% OF WQV = 41 C.F.
PROVIDED 1232 C.F.
- DP4


P=1 inch rainfall = .08 FT
A=486,600 S.F.
 $Rv = 0.05+0.9(.0056)=0.050$
 $WQV = .08(0.050)(489,600) = 1958 \text{ CU.FT}$
REQUIRED VOLUME 10% OF WQV = 196 C.F.
PROVIDED 2115 C.F.
- DP5

P=1 inch rainfall = .08 FT
A=301,627 S.F.
 $Rv = 0.05+0.9(.0411)=0.086$
 $WQV = .08(0.086)(301,627) = 2075 \text{CU.FT}$
REQUIRED VOLUME 10% OF WQV = 208 C.F.
SEE TREATMENT SWALE
- DP6

P=1 inch rainfall = .08 FT
A=151,281 S.F.
 $Rv = 0.05+0.9(.014)=0.0626$
 $WQV = .08(0.0626)(151,281) = 757 \text{ CU.FT}$
NONE CU. FT. PROVIDED: OK
- DP7

P=1 inch rainfall = .08 FT
A=103,711 S.F.
 $Rv = 0.05+0.9(.0167)=0.065$
 $WQV = .08(0.065)(103,711) = 539 \text{ CU.FT}$
NONE PROVIDED
- DP8

AREA REMAINS NATURAL
NO IMPERVIOUS SURFACES
NO WQV REQUIRED

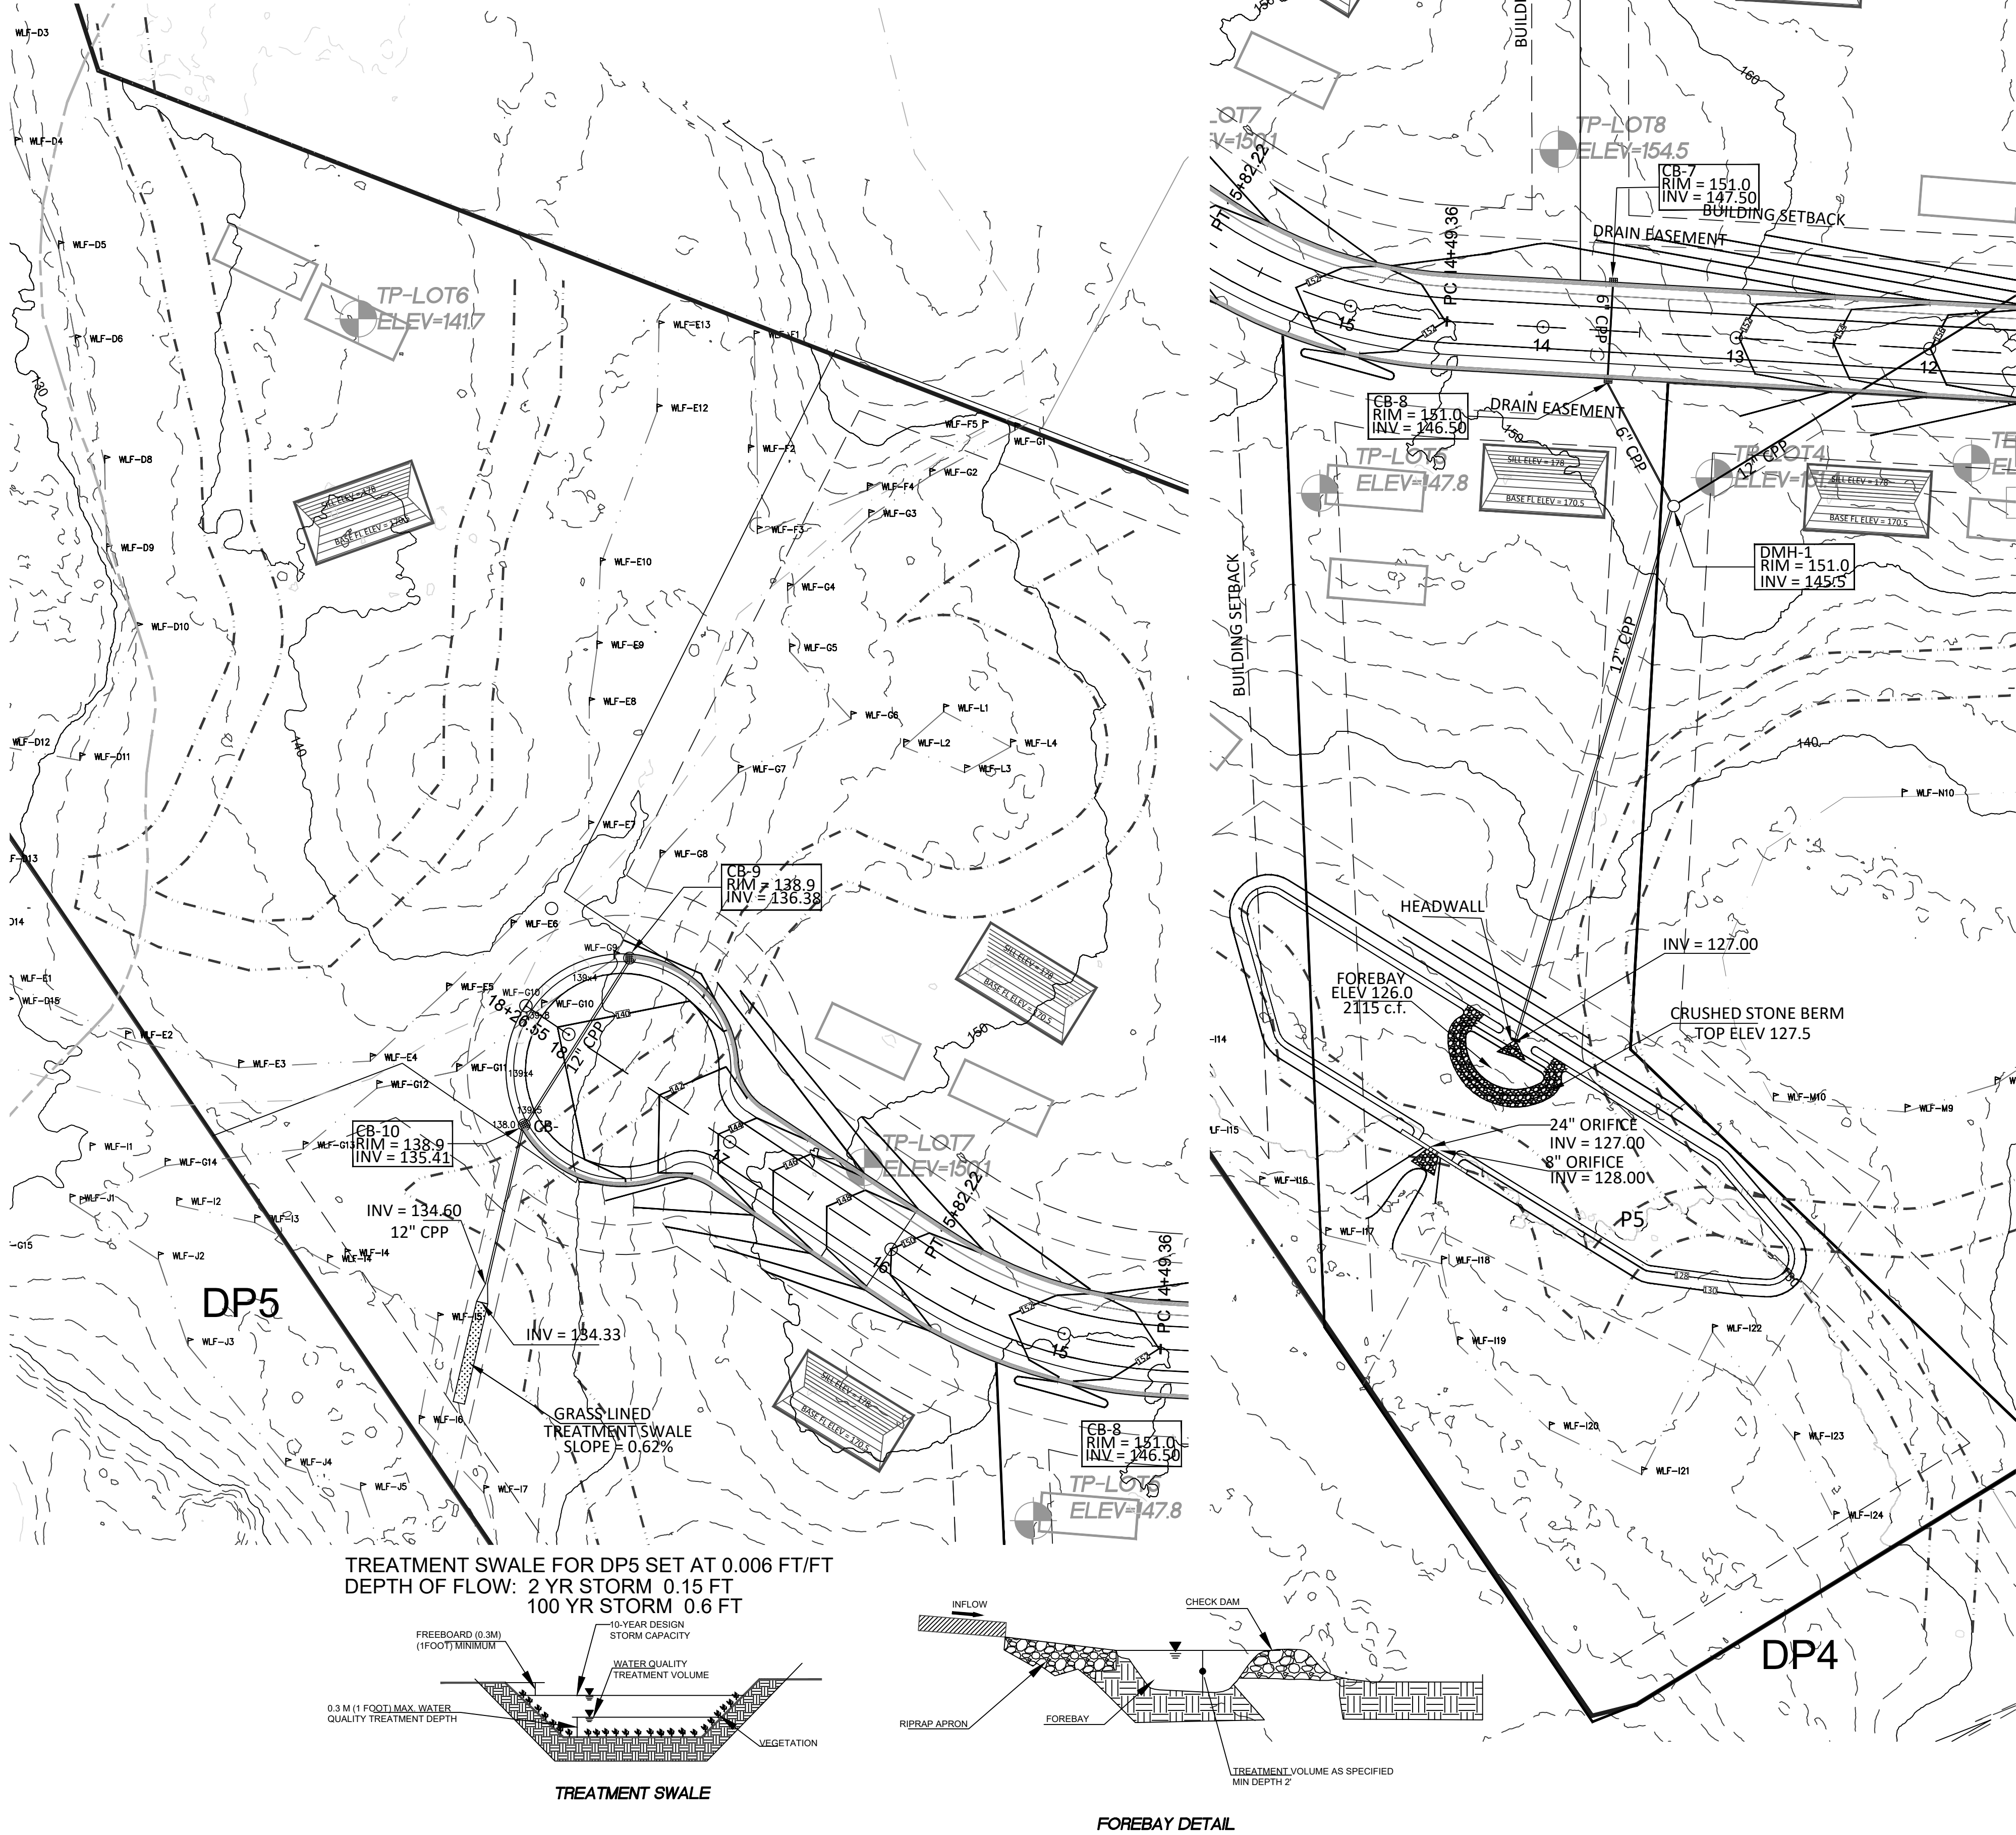

NEWTON ROAD ESTATES



REVISIONS		
NO.	DESCRIPTIONS	DATE
1	ADDITION OF DRAINAGE SHEETS	3/14/24

DEFINITIVE PLAN
FOR
HAVERHILL COUNTRY CLUB LAND

DESIGNED BY PGC
CHECKED BY PGC
DATE MAR 6, 2024

PGC Engineering PLLC
Civil and Environmental Engineering
10 Chase Street West Newbury MA 01985
978-994-4550 philchristiansen.pe@gmail.com

DRAINAGE PLAN
SHEET GP-2
SHEET 10 OF 20
JOB NUMBER
2312022

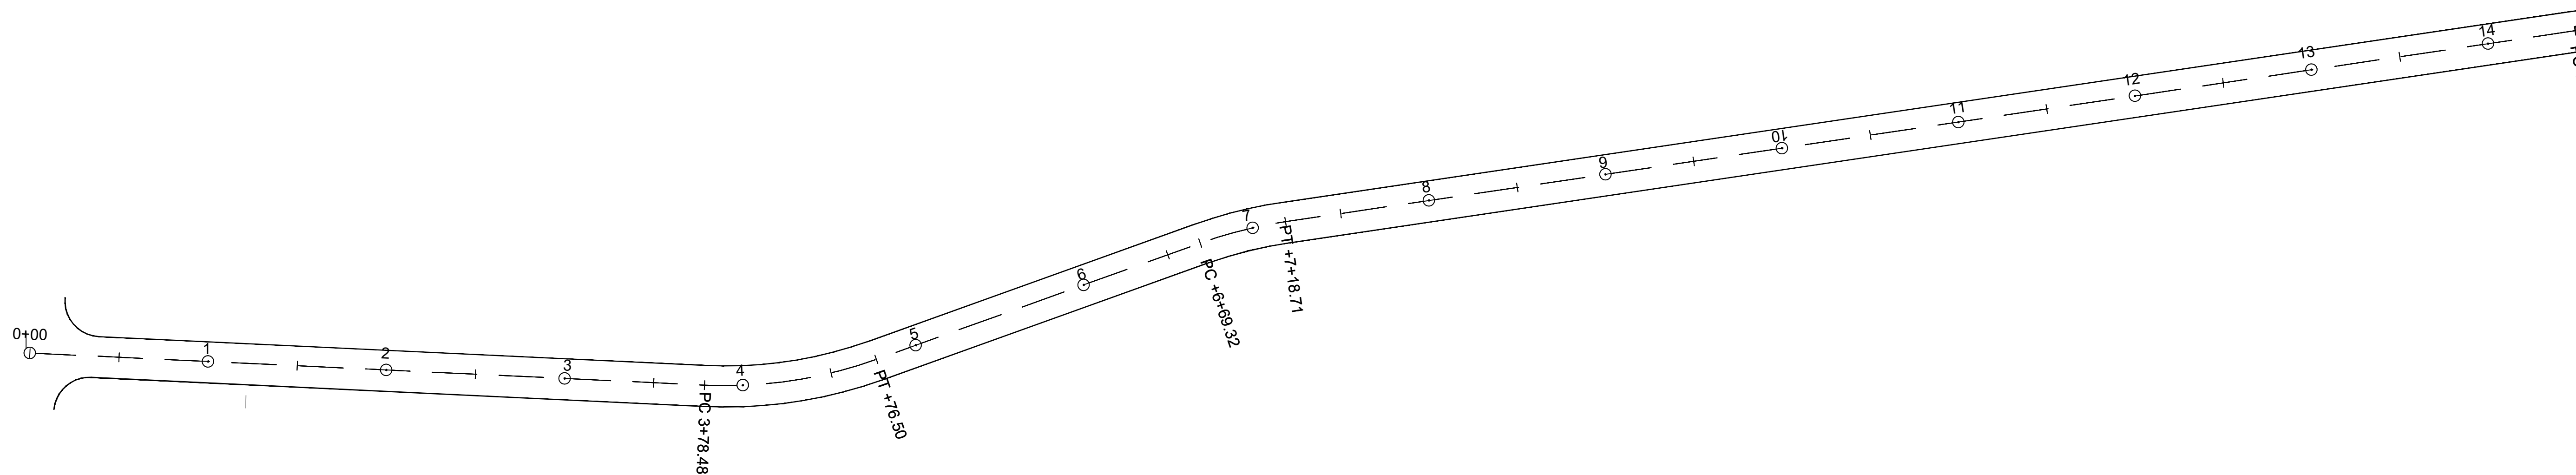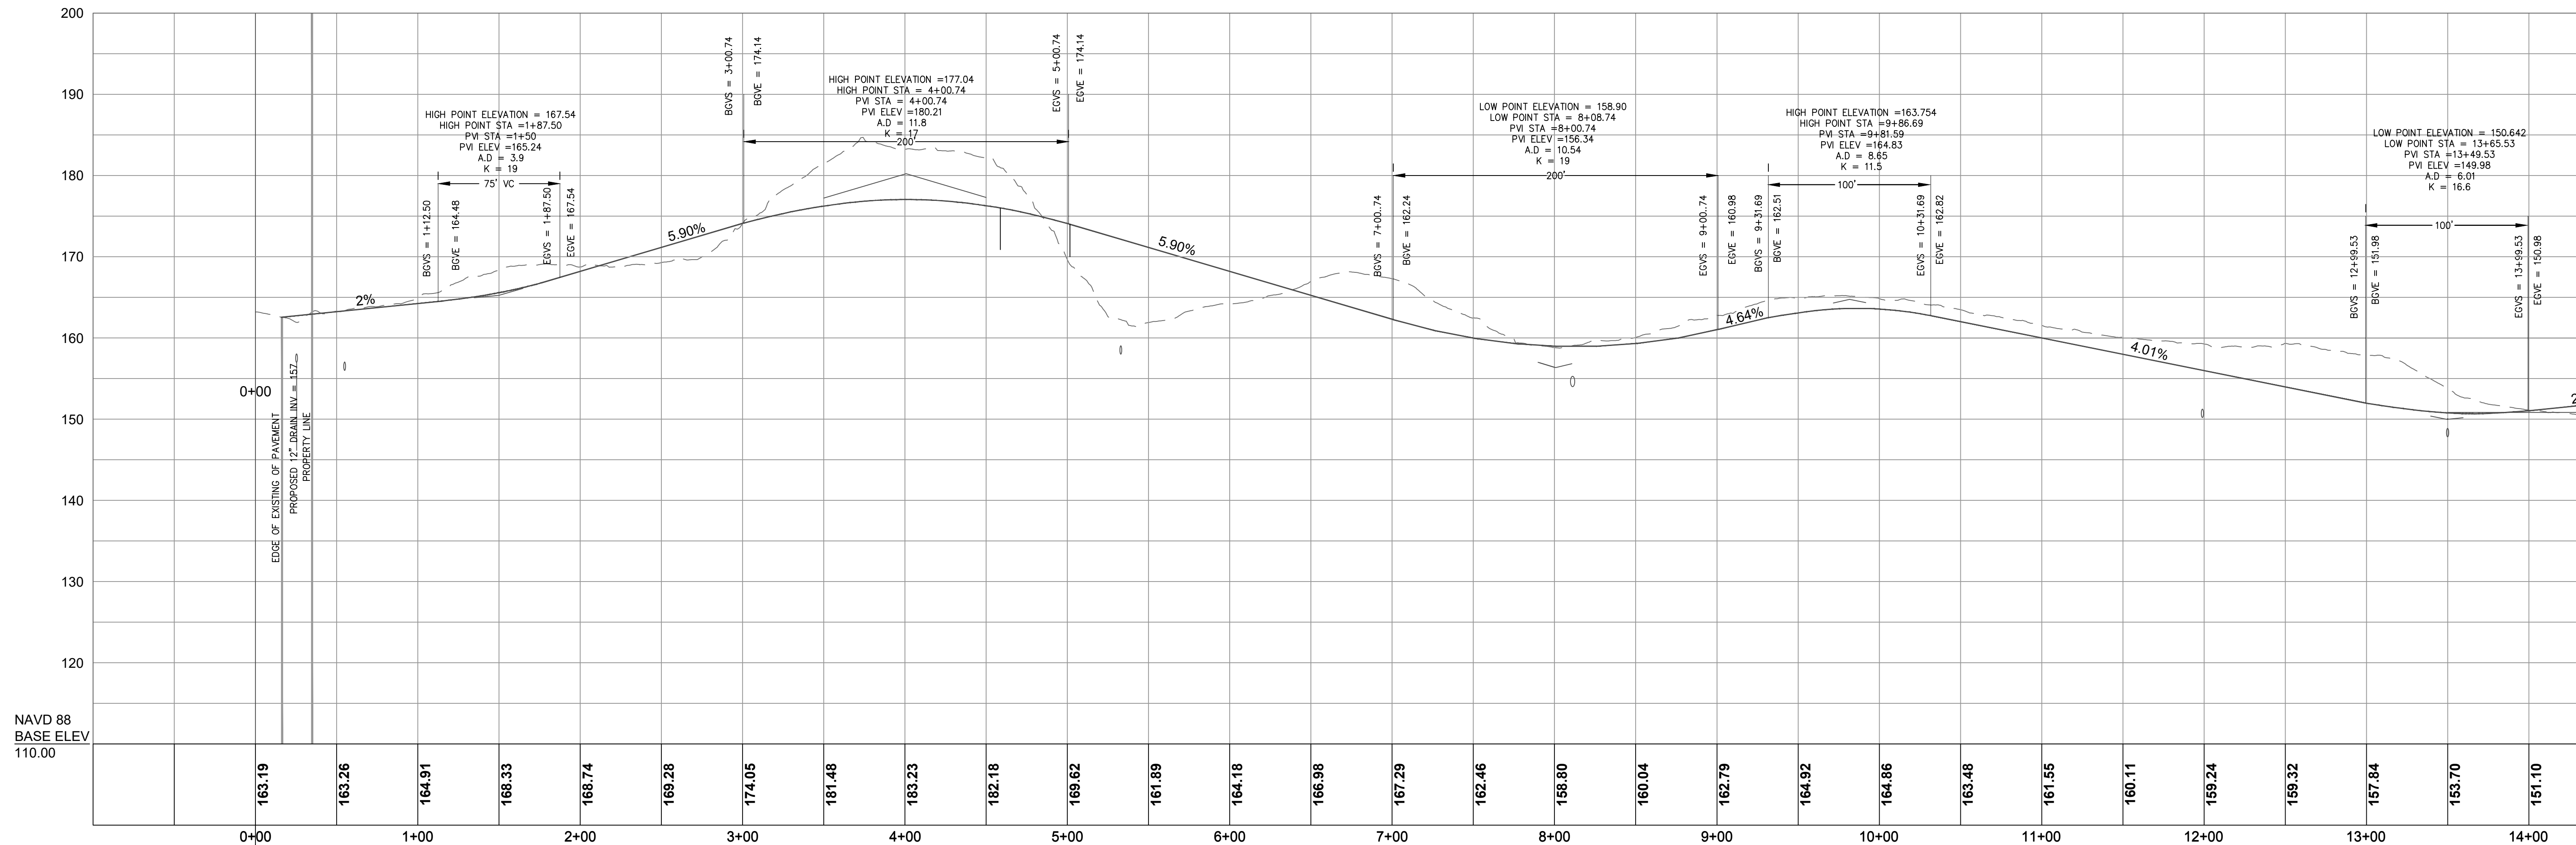

NEWTON ROAD ESTATES


REVISIONS		
NO.	DESCRIPTIONS	DATE
1	ADDITION OF DRAINAGE SHEETS	3/14/24

DEFINITIVE PLAN
FOR
HAVERHILL COUNTRY CLUB LAND

DESIGNED BY PGC
CHECKED BY PGC
DATE FEB 24, 2023

PGC Engineering PLLC
Civil and Environmental Engineering
10 Chase Street West Newbury MA 01985
978-994-4550 philchristiansen.pe2gmail.com

ROADWAY
PROFILE
SHEET P-1
SHEET 11 OF 20
JOB NUMBER
2312022

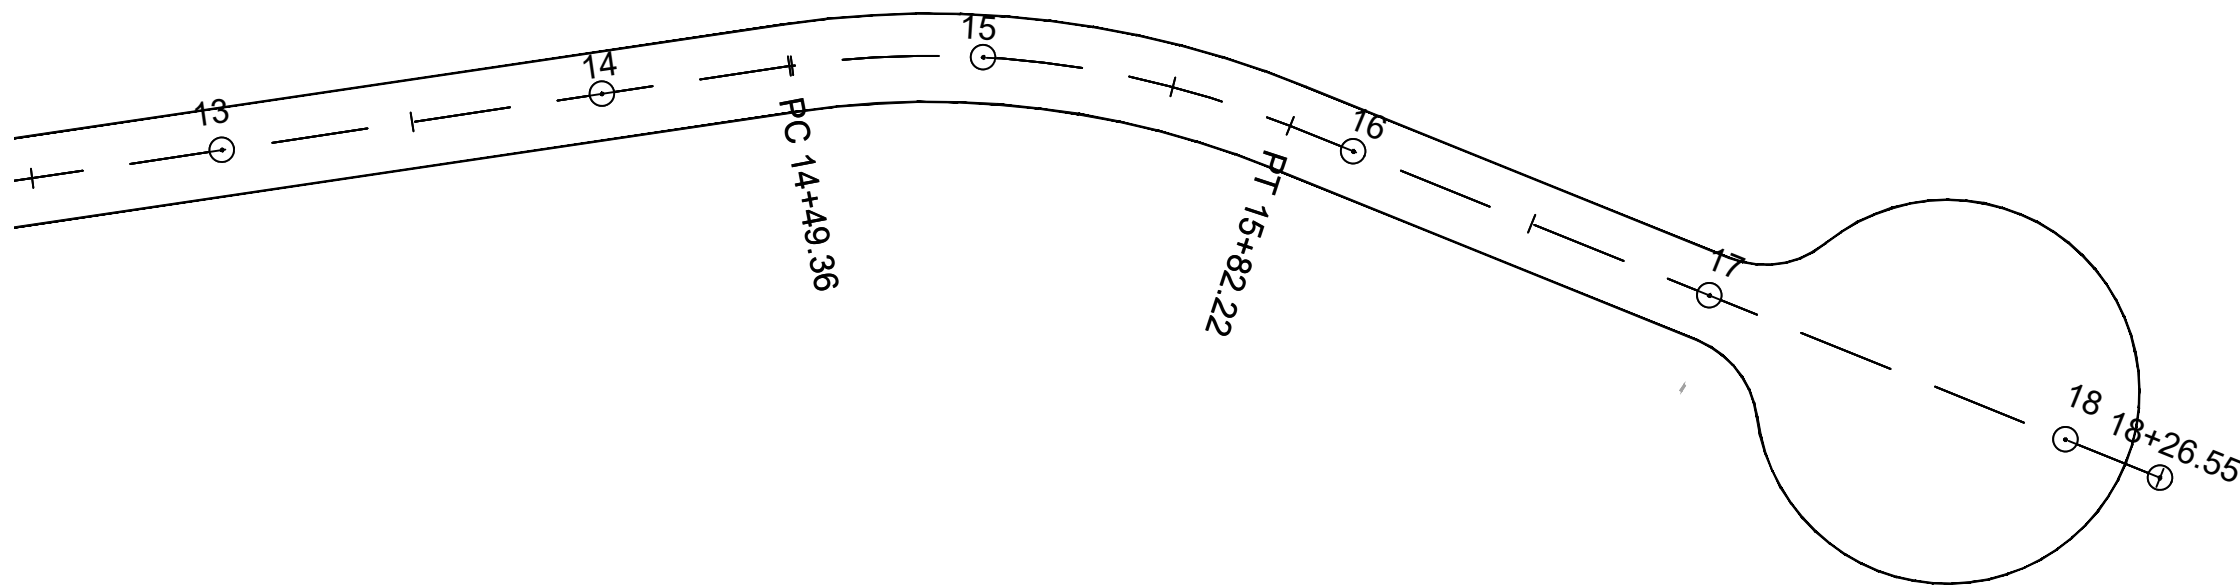

NEWTON ROAD ESTATES


REVISIONS		
NO.	DESCRIPTIONS	DATE
1	ADDITION OF DRAINAGE SHEETS	3/14/24

DEFINITIVE PLAN
FOR
HAVERHILL COUNTRY CLUB LAND

DESIGNED BY PGC
CHECKED BY PGC
DATE FEB 24, 2023

PGC Engineering PLLC
Civil and Environmental Engineering
10 Chase Street West Newbury MA 01985
978-994-4550 phlchristiansen.pe2gmail.om

ROADWAY
PROFILE
SHEET P-2
SHEET 12 OF 20
JOB NUMBER
2312022

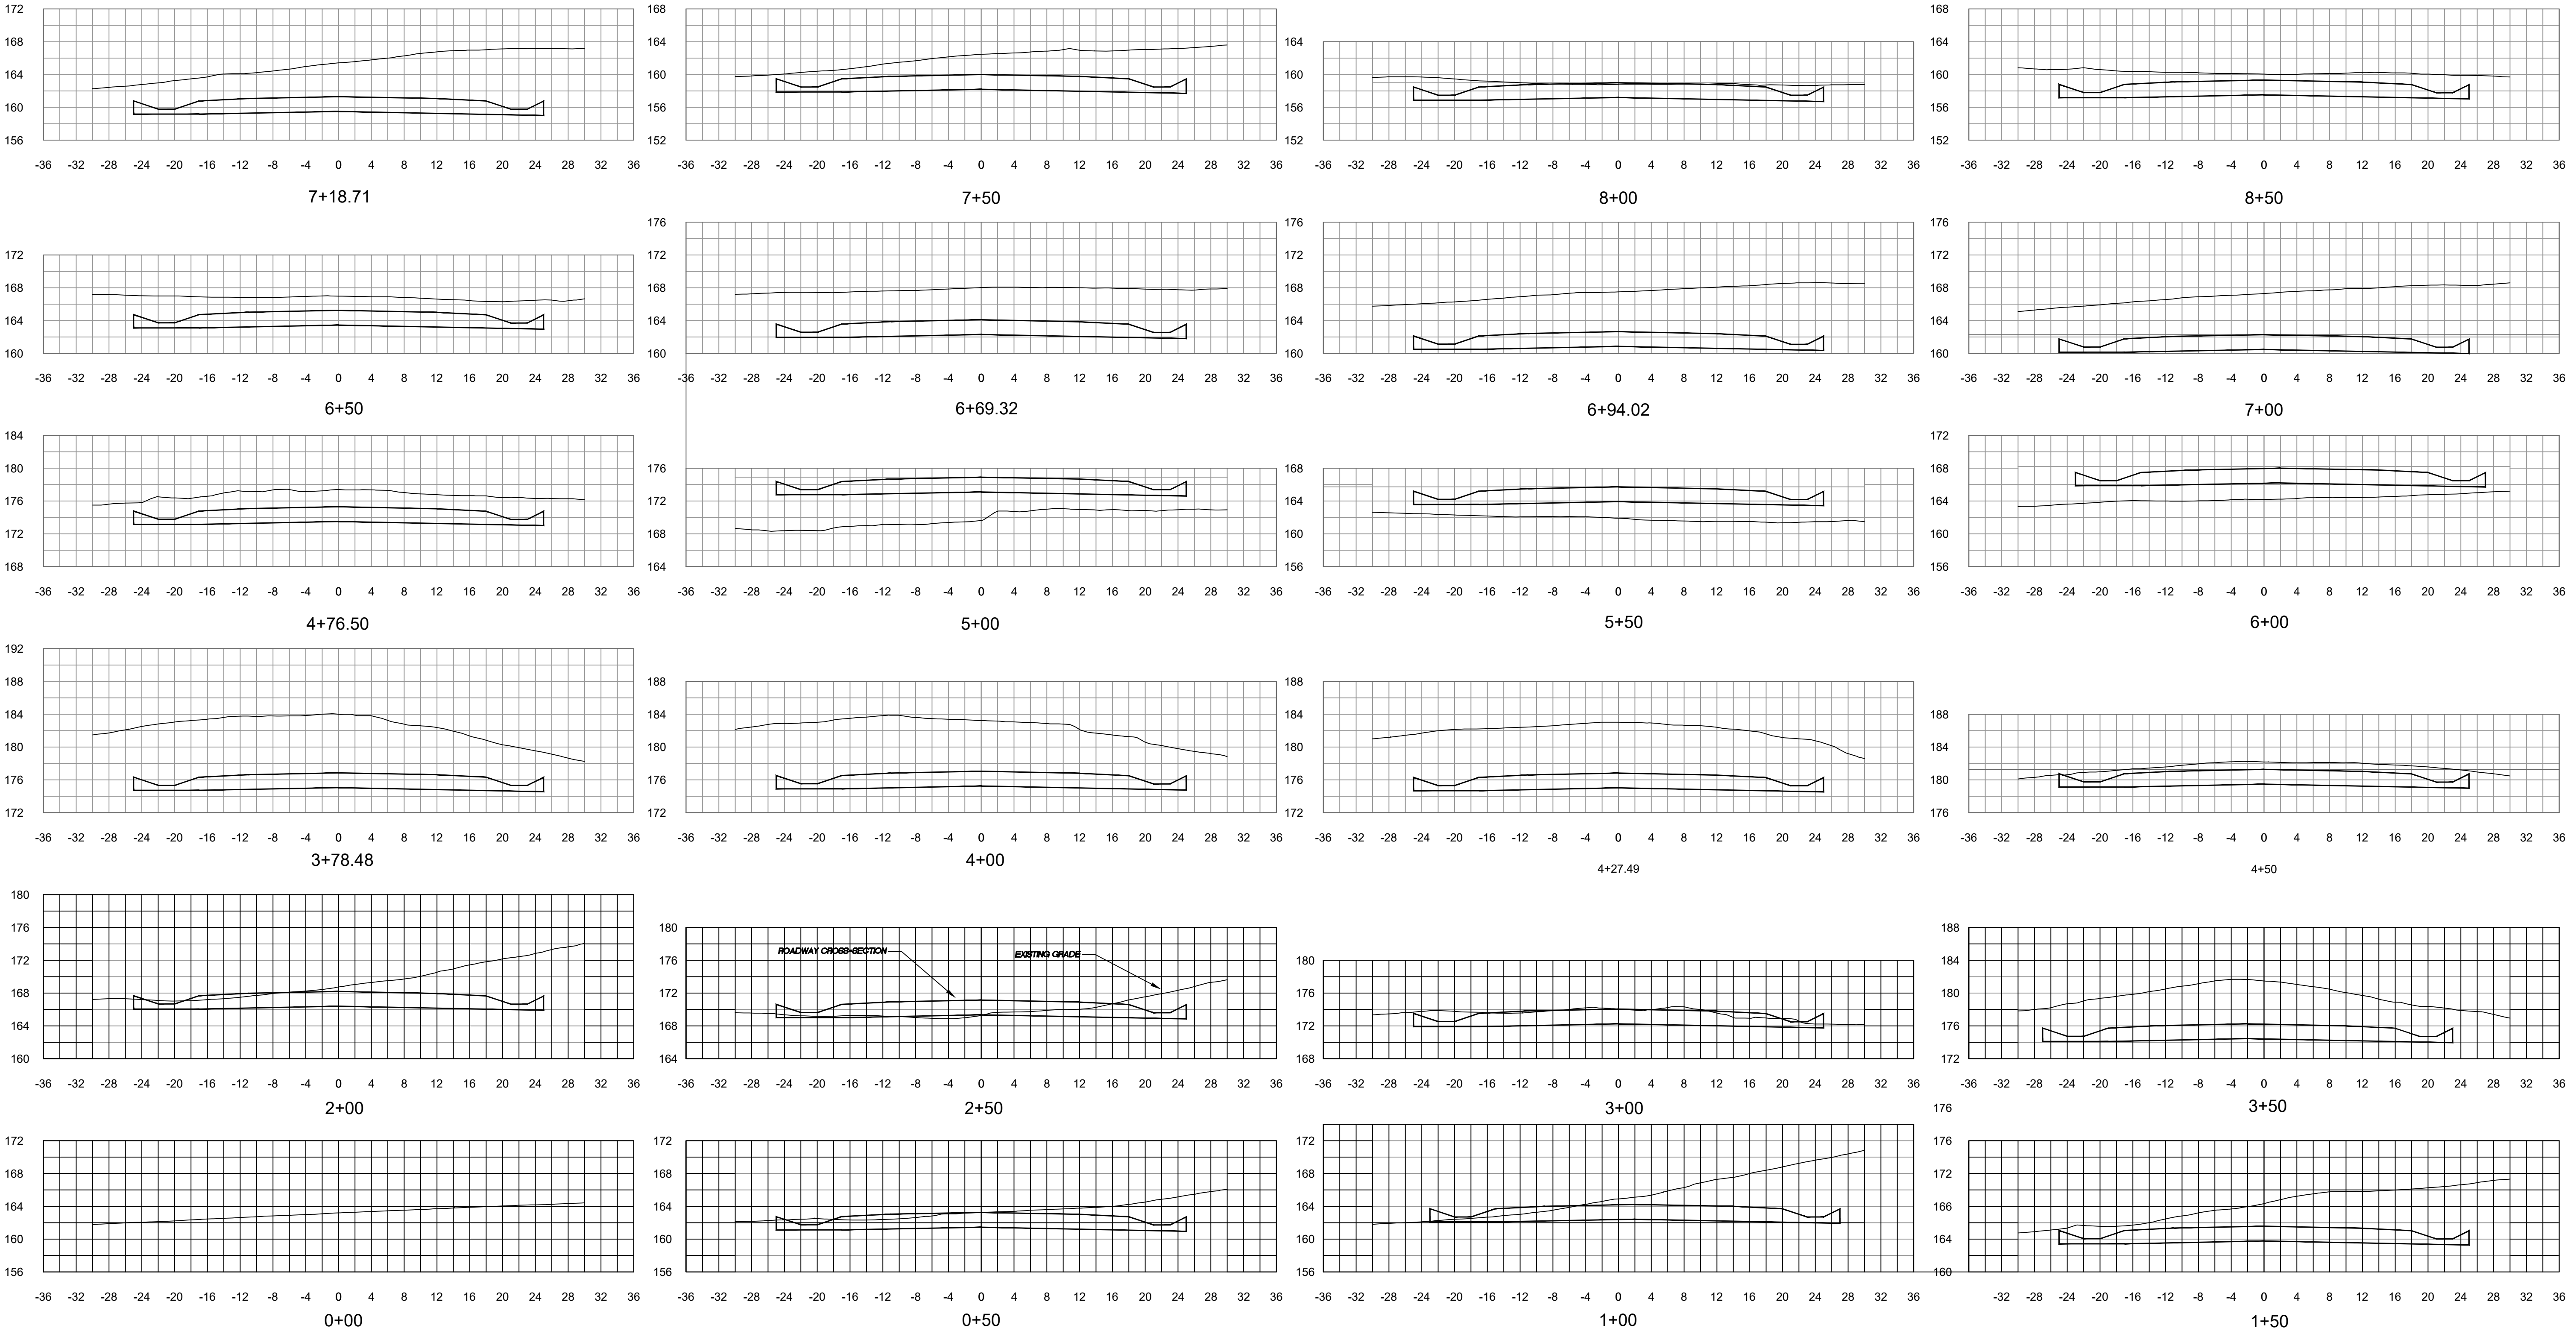

NEWTON ROAD ESTATES


REVISIONS		
NO.	DESCRIPTIONS	DATE
1	ADDITION OF DRAINAGE SHEETS	3/14/24

DEFINITIVE PLAN
FOR
HAVERHILL COUNTRY CLUB LAND

DESIGNED BY PGC
CHECKED BY PGC
DATE FEB 24, 2023

PGC Engineering PLLC
Civil and Environmental Engineering
10 Chase Street West Newbury MA 01985
978-994-4550 philchristiansen.pe2gmail.om

ROADWAY
CROSS-SECTIONS
SHEET CS-1
SHEET 13 OF 20
JOB NUMBER
2312022

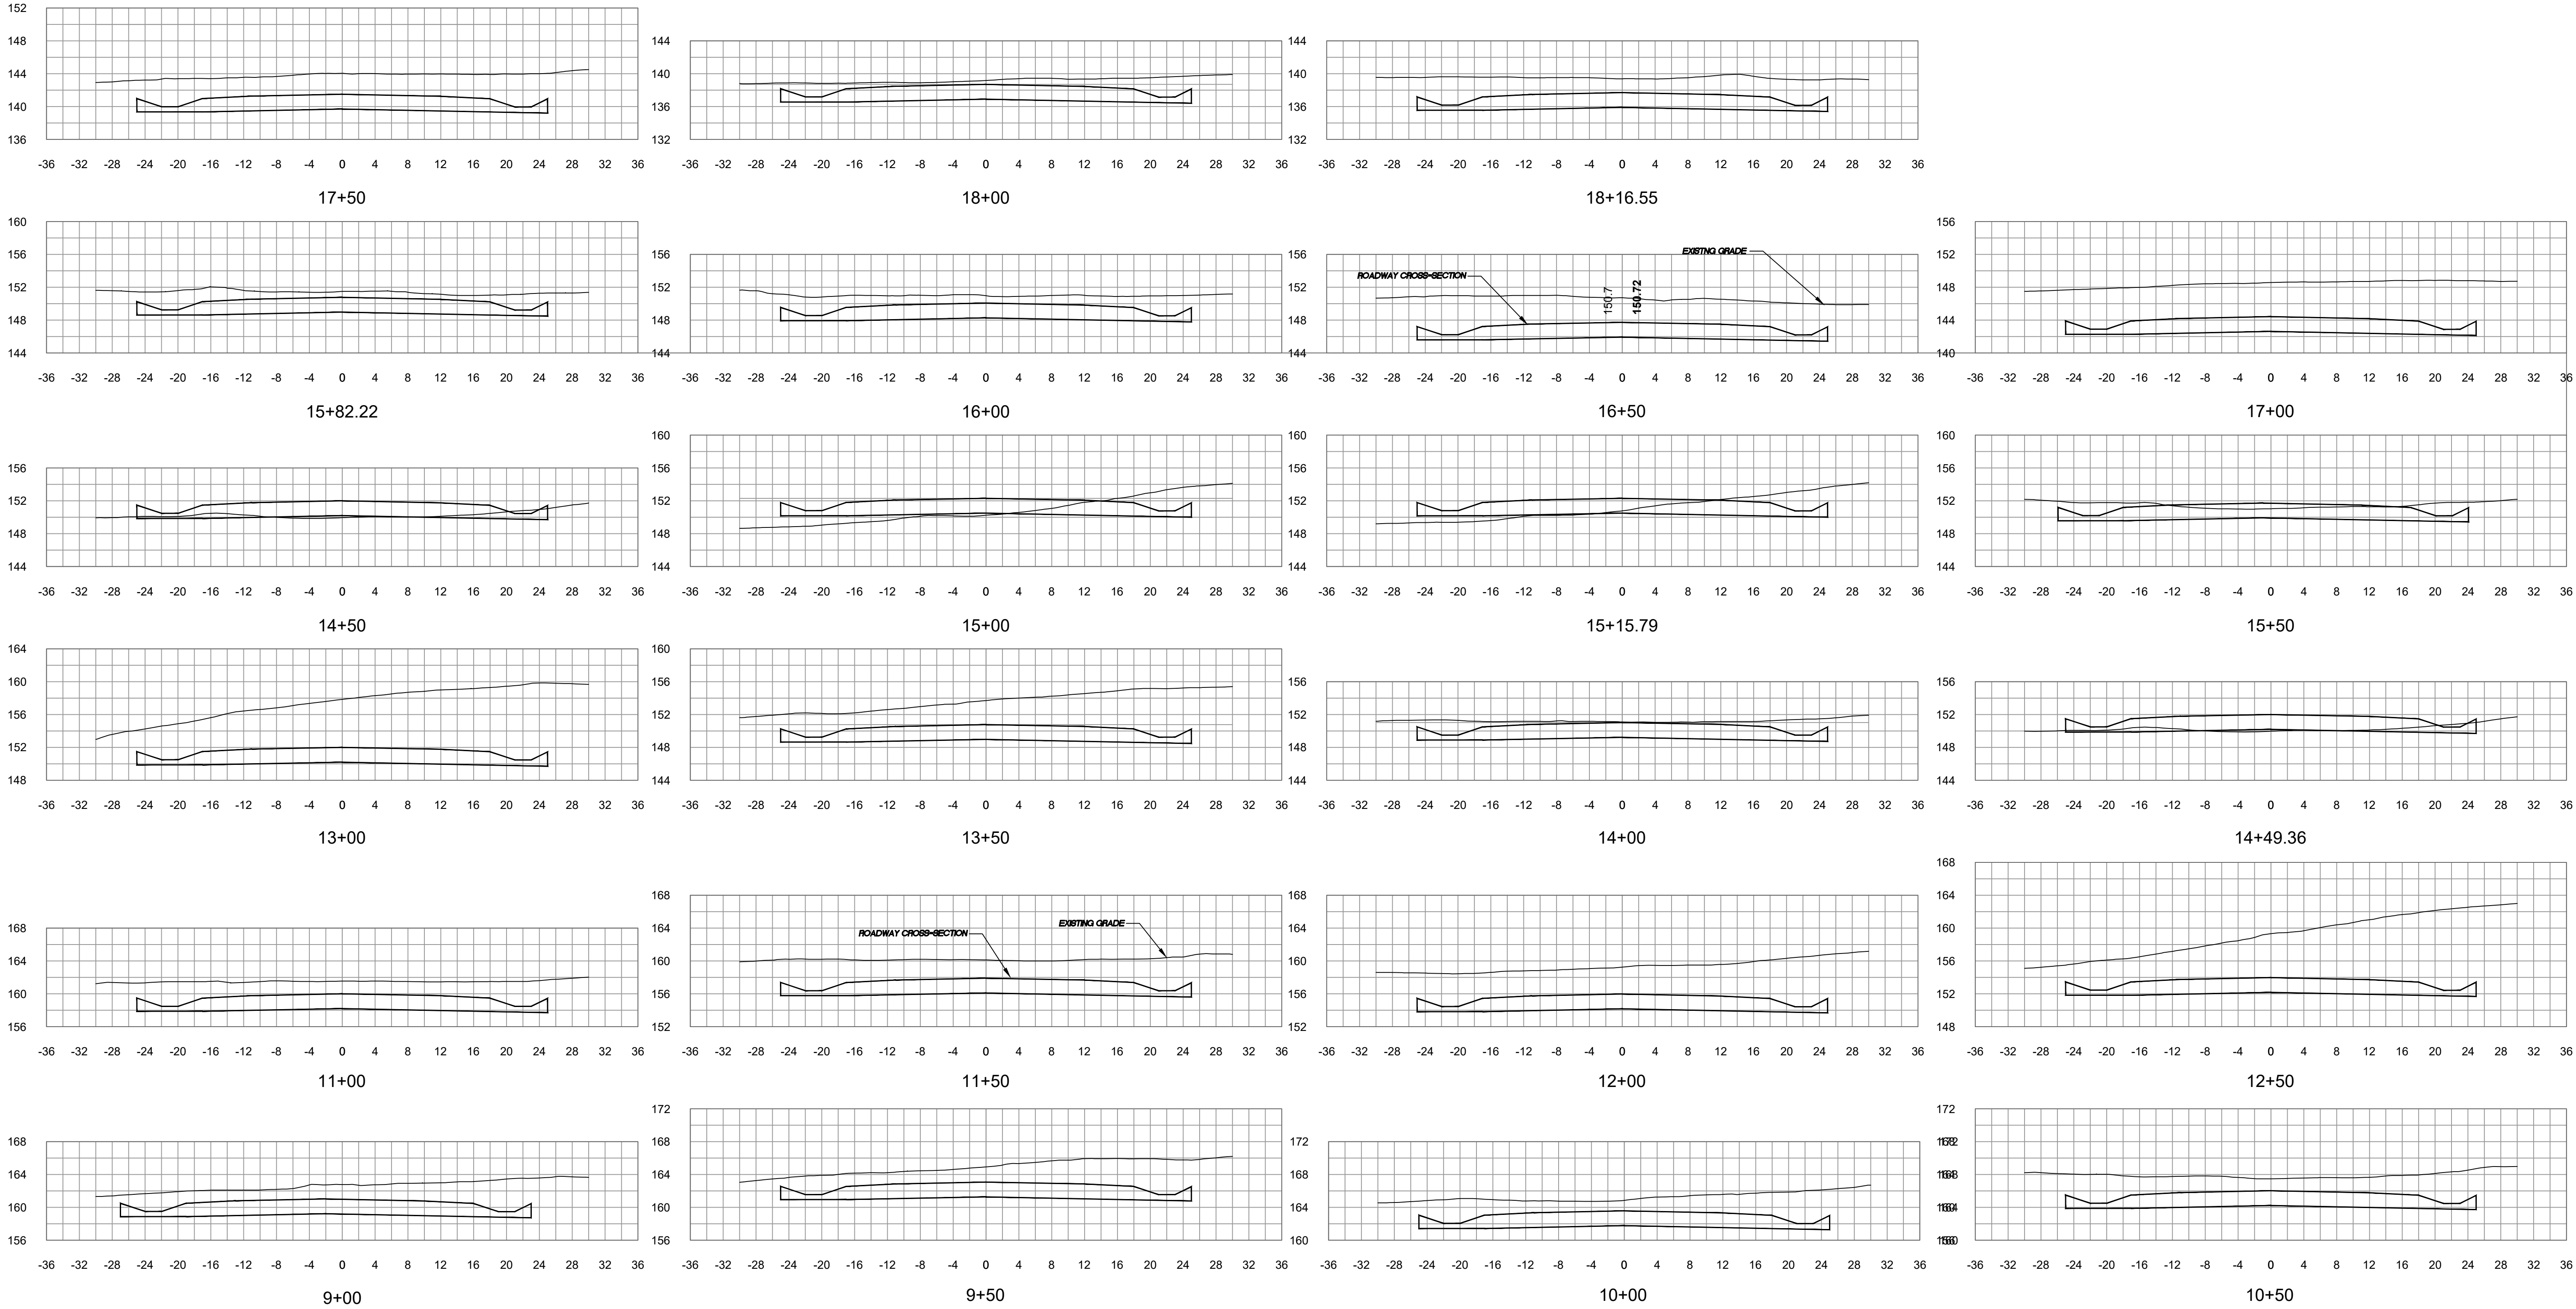

NEWTON ROAD ESTATES


REVISIONS		
NO.	DESCRIPTIONS	DATE
1	ADDITION OF DRAINAGE SHEETS	3/14/24

DEFINITIVE PLAN
FOR
HAVERHILL COUNTRY CLUB LAND

DESIGNED BY PGC
CHECKED BY PGC
DATE FEB 24, 2023

PGC Engineering PLLC
Civil and Environmental Engineering
10 Chase Street West Newbury MA 01985
978-994-4550 phlchristiansen.pe2gmail.om

ROADWAY
CROSS-SECTIONS
SHEET CS-2
SHEET 14 OF 20
JOB NUMBER
2312022

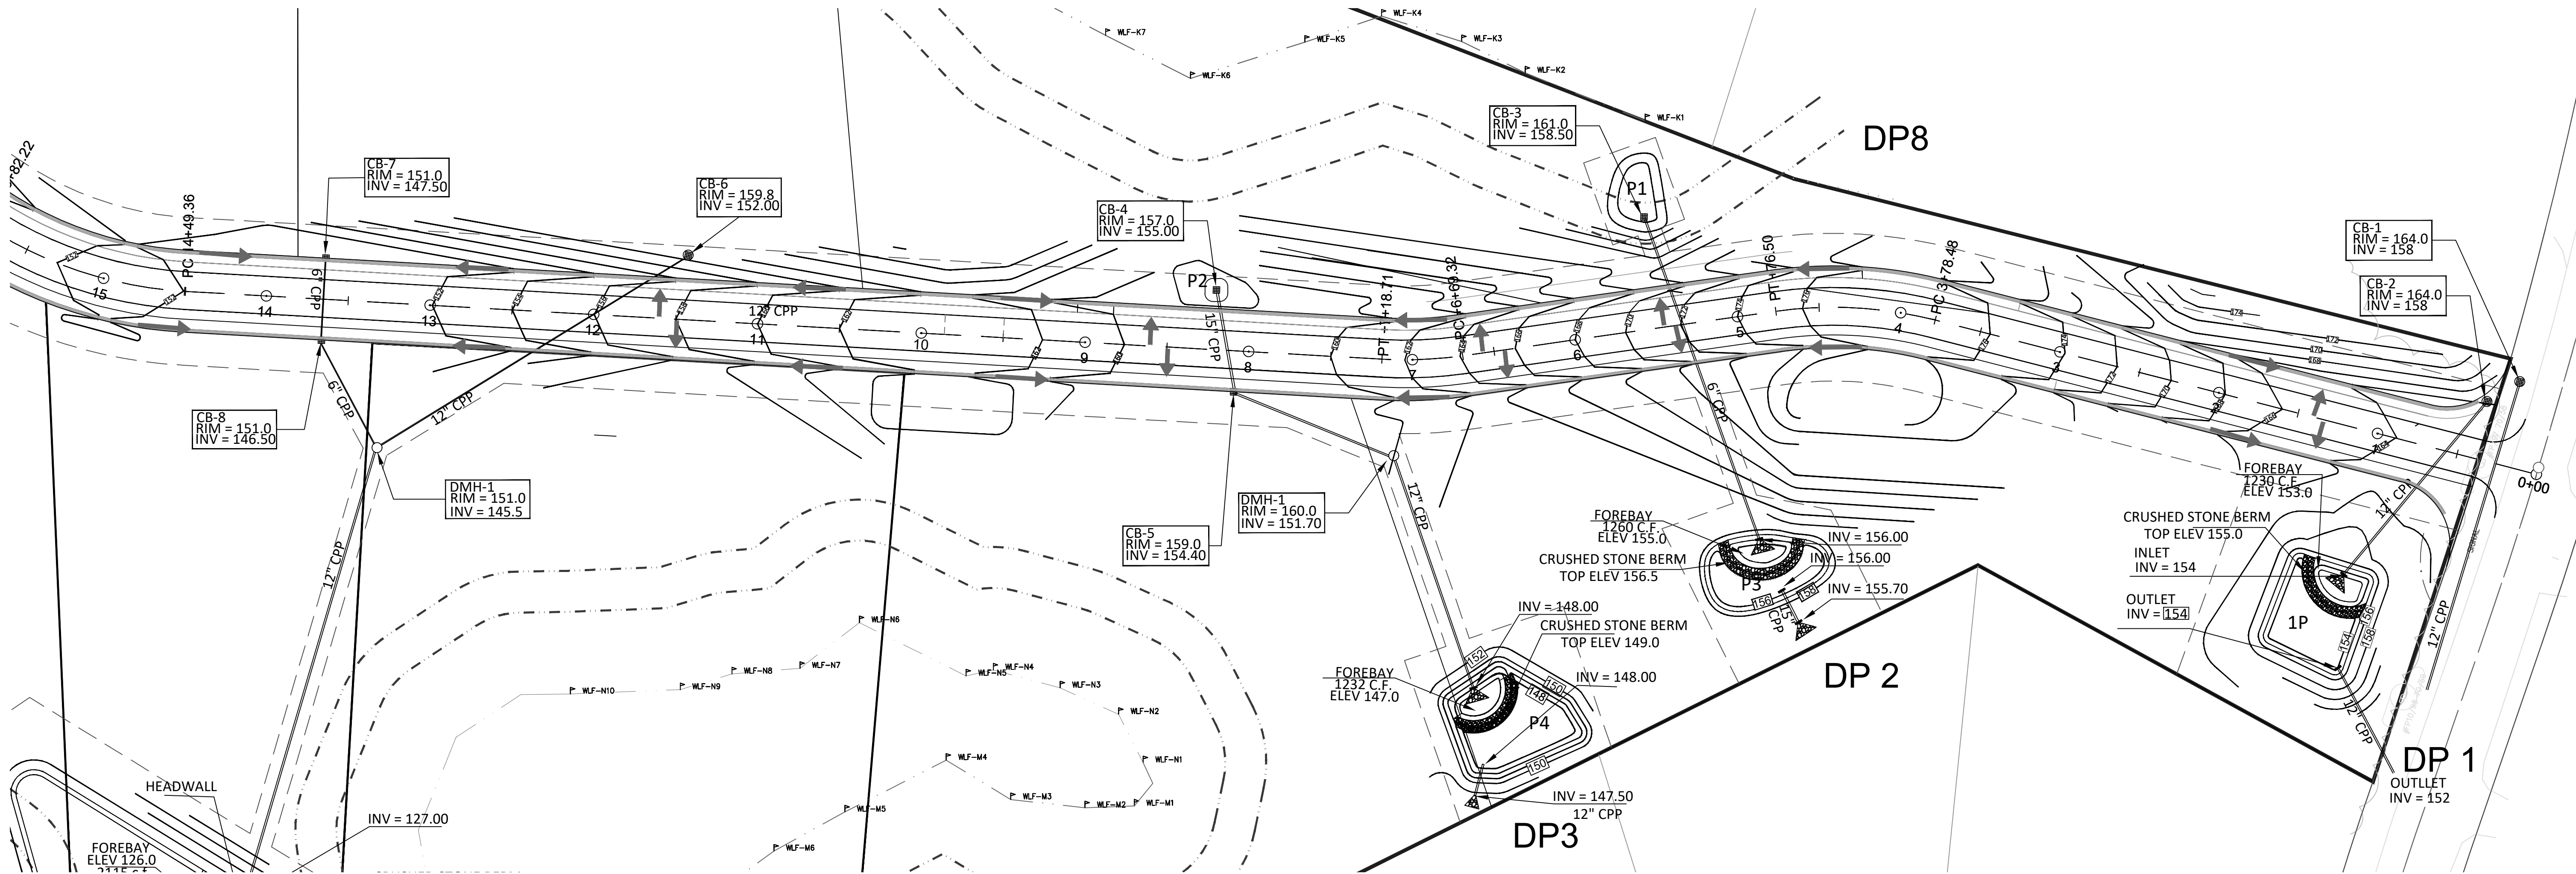

FOREBAY SIZING
 $WQV = (P)(R_v)(A)$
 $R_v = 0.05 + 0.9(I)$
I=PERCENT OF IMPERVIOUS COVER IN DECIMAL
A=TOTAL SITE AREA DRAINING TO THE POINT

STORMWATER TREATMENT
ALL CATCH BASINS ARE DEEP SUMP WITH HOODS
ALL D-PONDS HAVE A FOREBAY
TREATMENT SWALE FOR DP5

DP1
P=1 inch rainfall = .08 FT
A=62113
 $R_v = 0.05 + 0.9(.1618) = 0.0645$
 $WQV = .08(.0645)(62113) = 320 \text{ CU.FT}$
REQUIRED VOLUME 10% OF WQV = 32 C.F.
PROVIDED 1250 C.F.

DP2
P=1 inch rainfall = .08 FT
A=95488
 $R_v = 0.05 + 0.9(.0933) = 0.133$
 $WQV = .08(0.133)(95488) = 1,015 \text{ CU.FT}$
REQUIRED VOLUME 10% OF WQV = 102 C.F.
PROVIDED 1260 C.F.

DP3
P=1 inch rainfall = .08 FT
A=89633 S.F.
 $R_v = 0.05 + 0.9(.069) = 0.056$
 $WQV = .08(0.056)(89633) = 410 \text{ CU.FT}$
REQUIRED VOLUME 10% OF WQV = 41 C.F.
PROVIDED 1232 C.F.

REQUIRED INFILTRATION
 $WRV = (R_d)(A)$
 $R_d = 0.1 \text{ inches for C soil}$
A (impervius areas) Roadway 47229 s.f.+houses 20000 s.f. +drives 30000s.f.=97,229 s.f.
 $WRV = 97,229 \text{ s.f} \times 0.1 \text{ inches} = 810 \text{ c.f.}$
D-Pond 4 is located in Hinckley soils
Hinckley soil Ksat ranges from 1.96 to 99.9 inches per hour
Using 1.96 inches per hour D-pond 4 will exfiltrate 0.947 acre-feet or 41,250 c.f.
Exfiltration exceeds required infiltration. Requirement is met.

DP4
P=1 inch rainfall = .08 FT
A=486,600 S.F.
 $R_v = 0.05 + 0.9(.0056) = 0.050$
 $WQV = .08(0.050)(489,600) = 1958 \text{ CU.FT}$
REQUIRED VOLUME 10% OF WQV = 196 C.F.
PROVIDED 2115 C.F.


DP5
P=1 inch rainfall = .08 FT
A=301,627 S.F.
 $R_v = 0.05 + 0.9(.0411) = 0.086$
 $WQV = .08(0.086)(301,627) = 2075 \text{ CU.FT}$
REQUIRED VOLUME 10% OF WQV = 208 C.F.
SEE TREATMENT SWALE

DP6
P=1 inch rainfall = .08 FT
A=151,281 S.F.
 $R_v = 0.05 + 0.9(.014) = 0.0626$
 $WQV = .08(0.0626)(151,281) = 757 \text{ CU.FT}$
NONE CU. FT. PROVIDED: OK


TREATMENT SWALE FOR DP5 SET AT 0.006 FT/FT
DEPTH OF FLOW: 2 YR STORM 0.15 FT
100 YR STORM 0.6 FT

DP7
P=1 inch rainfall = .08 FT
A=103,711 S.F.
 $R_v = 0.05 + 0.9(.0167) = 0.065$
 $WQV = .08(0.065)(103,711) = 539 \text{ CU.FT}$
NONE PROVIDED

DP8
AREA REMAINS NATURAL
NO IMPERVIOUS SURFACES
NO WQV REQUIRED

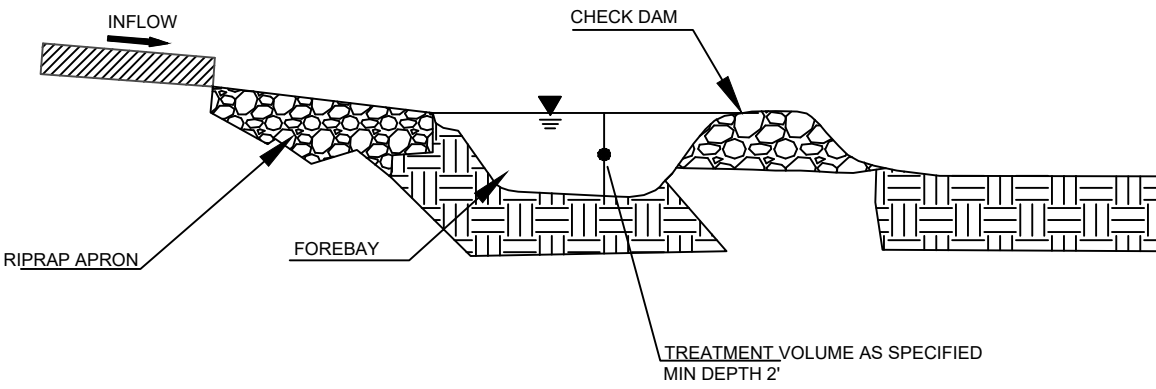

FOREBAY DETAIL

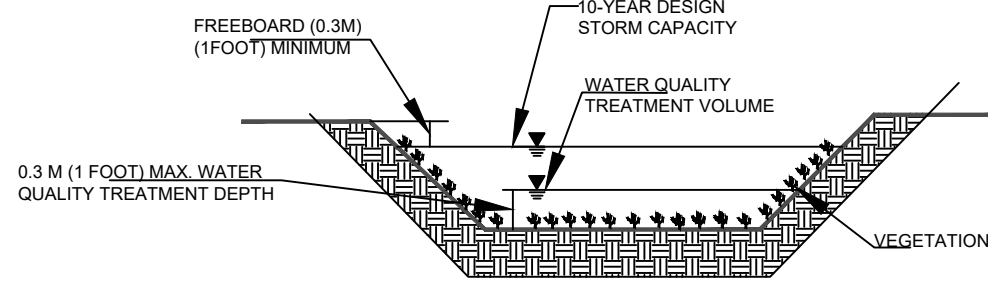

TREATMENT SWALE

NEWTON ROAD ESTATES

REVISIONS		
NO.	DESCRIPTIONS	DATE
1	ADDITION OF DRAINAGE SHEETS	3/14/24


DEFINITIVE PLAN
FOR
HAVERHILL COUNTRY CLUB LAND

DESIGNED BY PGC
CHECKED BY PGC
DATE MAR 6, 2024



PGC Engineering PLLC
Civil and Environmental Engineering
10 Chase Street West Newbury MA 01985
978-994-4550 philchristiansen.pe@gmail.com

DRAINAGE PLAN
SHEET DP-1
SHEET 15 OF 20
JOB NUMBER
2312022

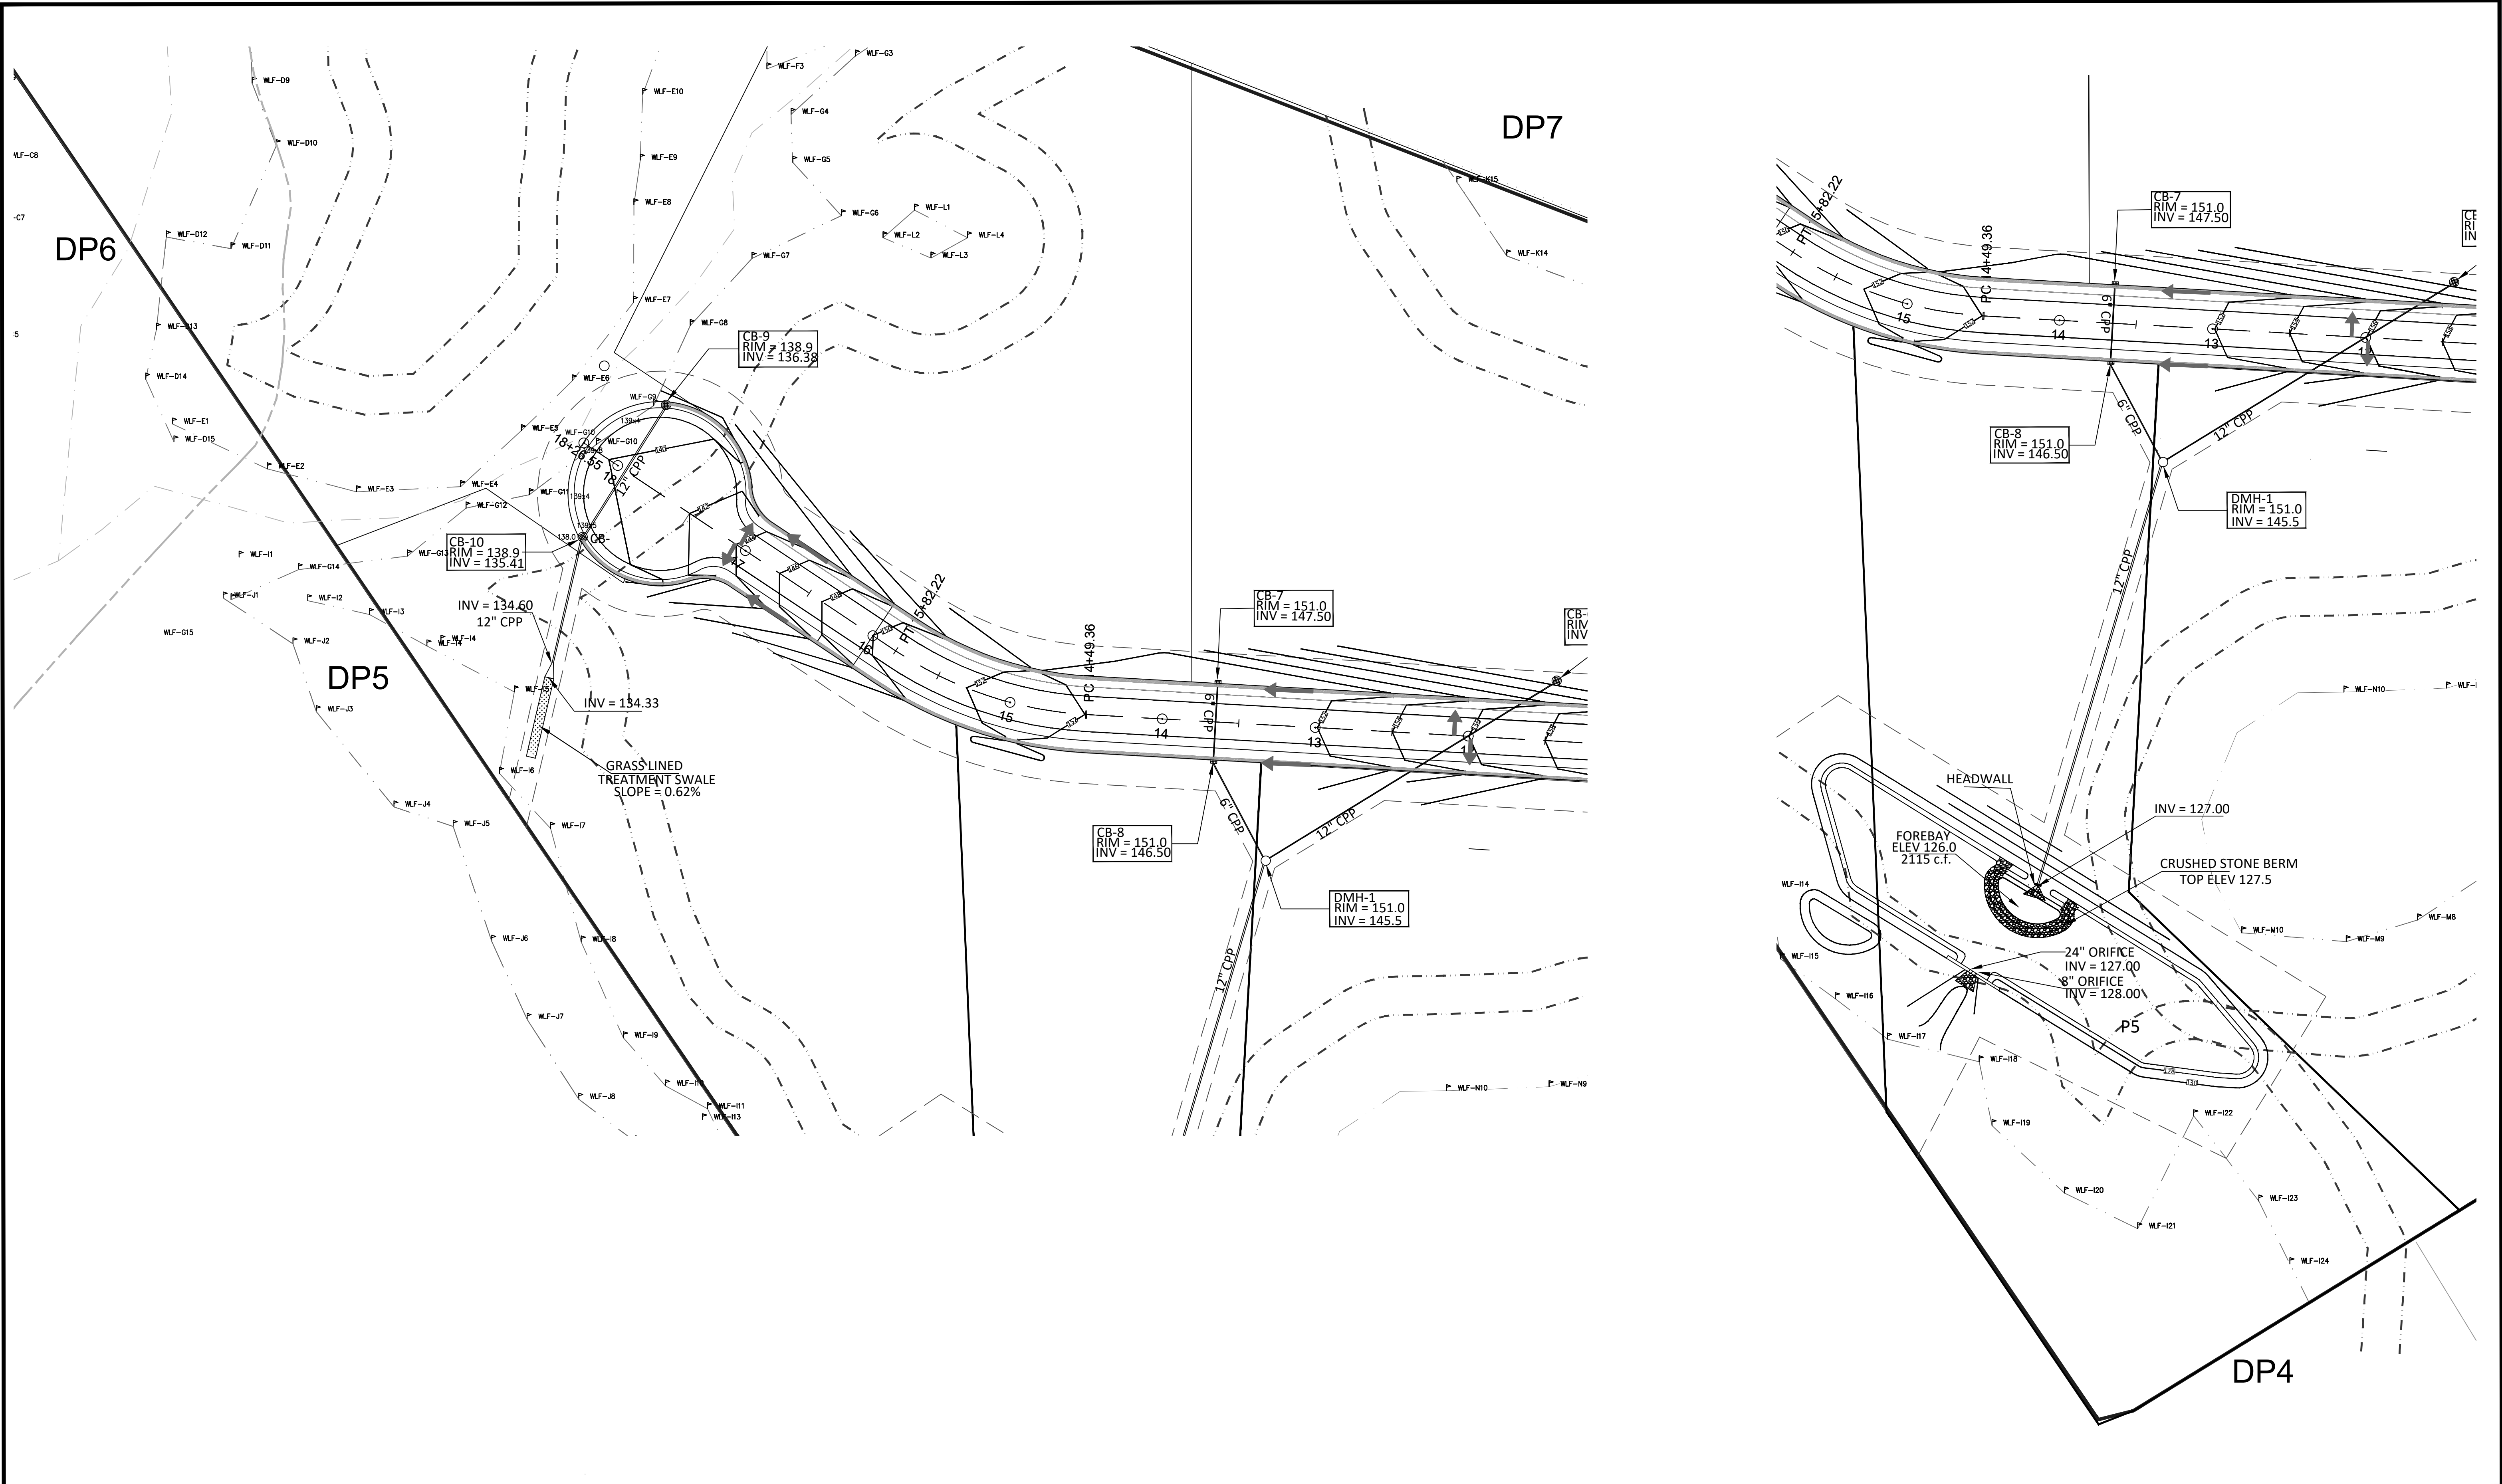

NEWTON ROAD ESTATES

REVISIONS		
NO.	DESCRIPTIONS	DATE
1	ADDITION OF DRAINAGE SHEETS	3/14/24

DEFINITIVE PLAN
FOR
HAVERHILL COUNTRY CLUB LAND

DESIGNED BY PGC
CHECKED BY PGC
DATE MAR 6, 2024



PGC Engineering PLLC
Civil and Environmental Engineering
10 Chase Street West Newbury MA 01985
978-994-4550 philchristiansen.pe@gmail.com

DRAINAGE PLAN
SHEET DP-2
SHEET 16 OF 20
JOB NUMBER
2312022



- | | |
|--|--|
| 1. DESIGN OF DITCHES MAY VARY DEPENDING UPON DRAINAGE DESIGN. ROADSIDE DITCHES SHALL BE DESIGNED FOR 10 YR. STORMS. USE 6" 40" STONE WHODOT ITEM 685.3 ON 3" GRANULAR BEDDING OR NON-WOVEN GEOTEXTILE WHERE EROSIONE VOLOGS EXIST. | 4. EMBANKMENTS AND ALL DISTURBED AREAS TO BE LOAMED (4" DEPTH) SEAMKED & MULCHED. |
| 2. DRAINAGE DITCHES WHICH LE OUTSIDE THE RIGHT OF WAY SHALL BE BONTAINED WITH A DRAINAGE EASEMENT. | 5. STRIPING:
CENTERLINE - SOLID DOUBLE YELLOW 4" LINES (IF REQUIRED)
SHOULDERS - SOLID SINGLE WHITE 4" LINES (EACH SIDE)
CONTACT PLASTOWS HWYWAY DEPARTMENT TO DETERMINE LIMITS OF CENTERLINE STRIPING. |
| 3. SUBGRADE SHALL BE NATIVE GRANULAR MATERIAL OR SAND FILL. ALL ORGANIC, HUMUS MATERIAL SHALL BE REMOVED PRIOR TO PLACEMENT OF GRAVEL SAND AND GRAVEL BURROW SHALL BE REPAIRED, COMPACTED AND TESTED IN ACCORDANCE WITH SDOT SPECIFICATIONS. | 6. MATERIALS AND CONSTRUCTION SHALL BE IN ACCORDANCE WITH NHDOT STANDARD SPECIFICATIONS. |




1. CONCRETE: 4,000 PSI AFTER 28 DAYS.
2. REINFORCING: H-20 LOADING 4 X 4/4 X 4 W.W.M.
- 1" DIA. BUTYL RUBBER SEALANT.
4. EACH CASTING TO HAVE LIFTING HOLES CAST IN.




NOT TO SCALE

1. CAST IRON FRAME AND GRATE ARE TO MEET TOWN STANDARDS.

 

- NOTES:
1. CAST IRON FRAME AND GRATE ARE TO MEET TOWN STANDARDS.

 


NOT TO SCALE



NOT TO SCALE





MODIFIED ROCKFILL SHALL CONSIST OF HARD, DURABLE ANGULAR SHAPED STONES WHICH ARE THE PRIMARY PRODUCT OF A STONE CRUSHER. ROUNDED STONE, BOULDERS, SANDSTONE AND SIMILAR SOFT STONE OR RELATIVELY THIN SLABS ARE NOT ACCEPTABLE. THE STONE SHALL BE FREE FROM OVERBURDEN, SPOIL, SHALE, AND ORGANIC MATTER AND SHALL MEET THE FOLLOWING GRADATION REQUIREMENTS:

<u>SIZE OF STONE</u>	<u>PERCENT PASSING</u>
8 IN.	95-100
4 IN.	0-25
2-1/2	0-5

 

DETAILS
SHEET D-1
SHEET 17 OF 20

JOB NUMBER
2312022

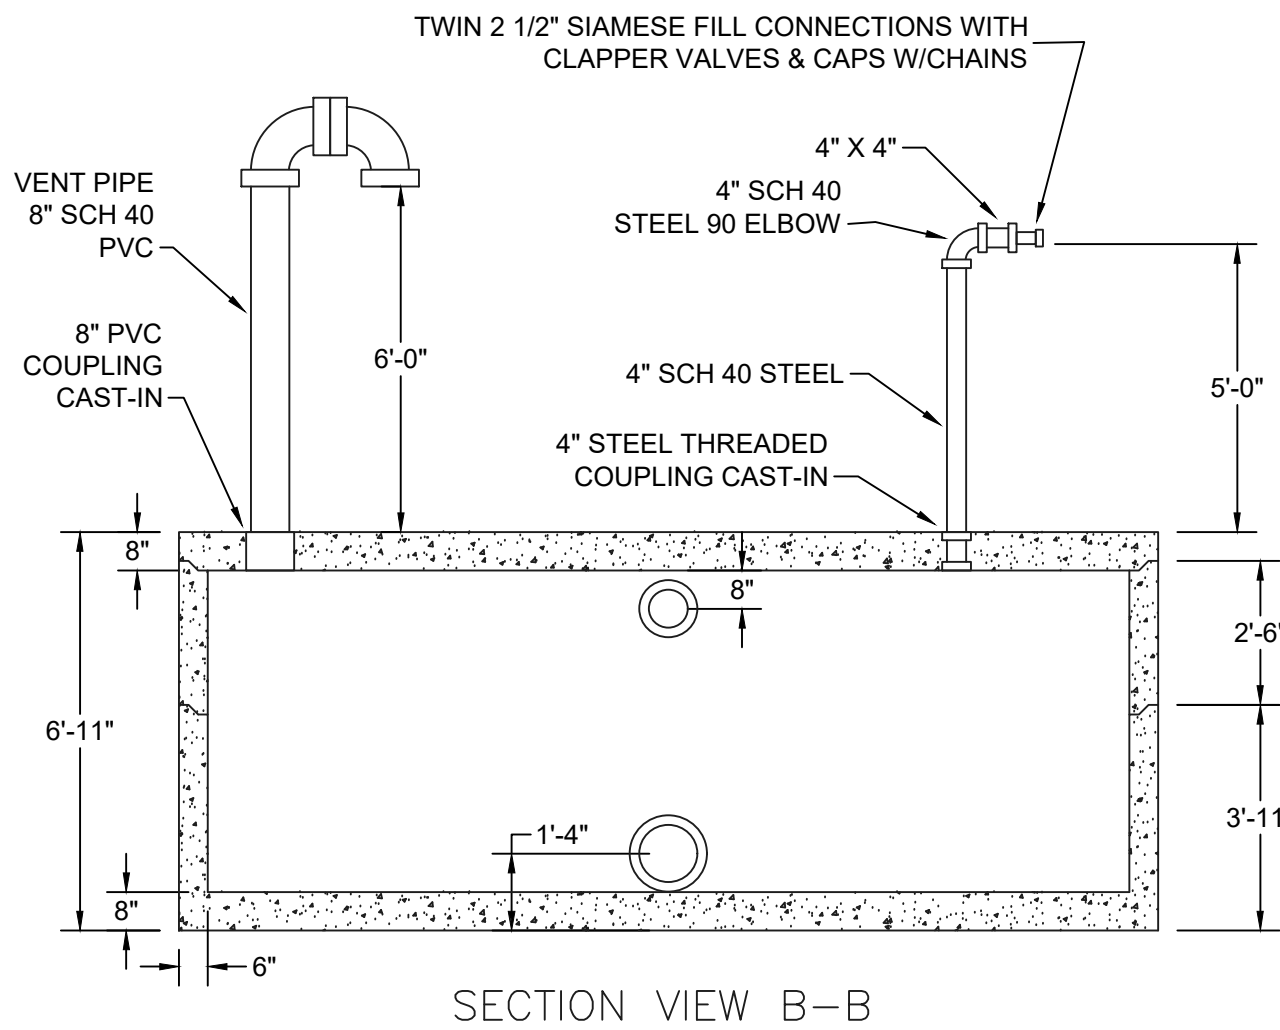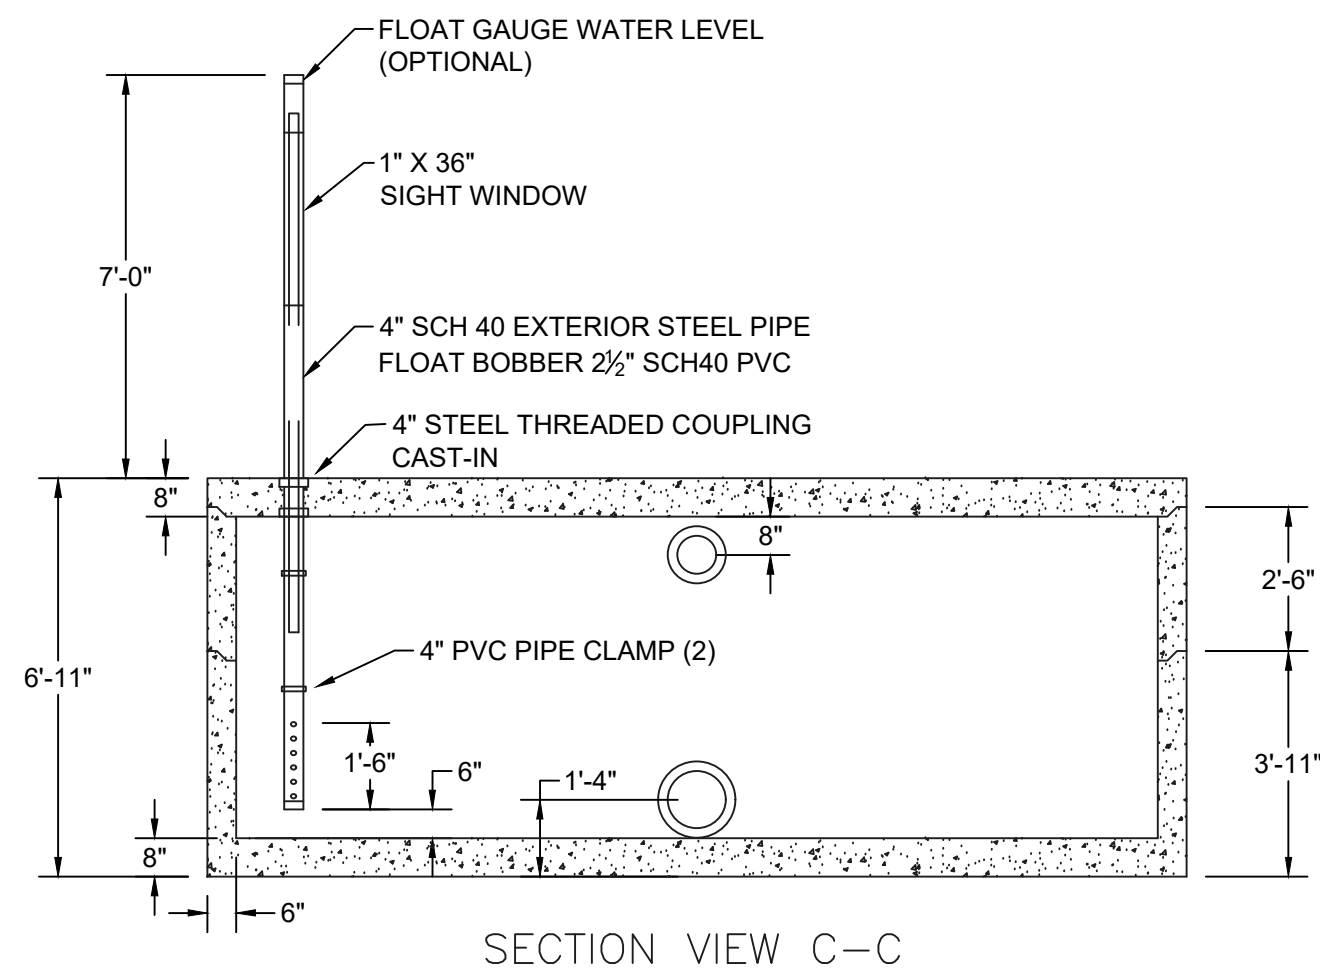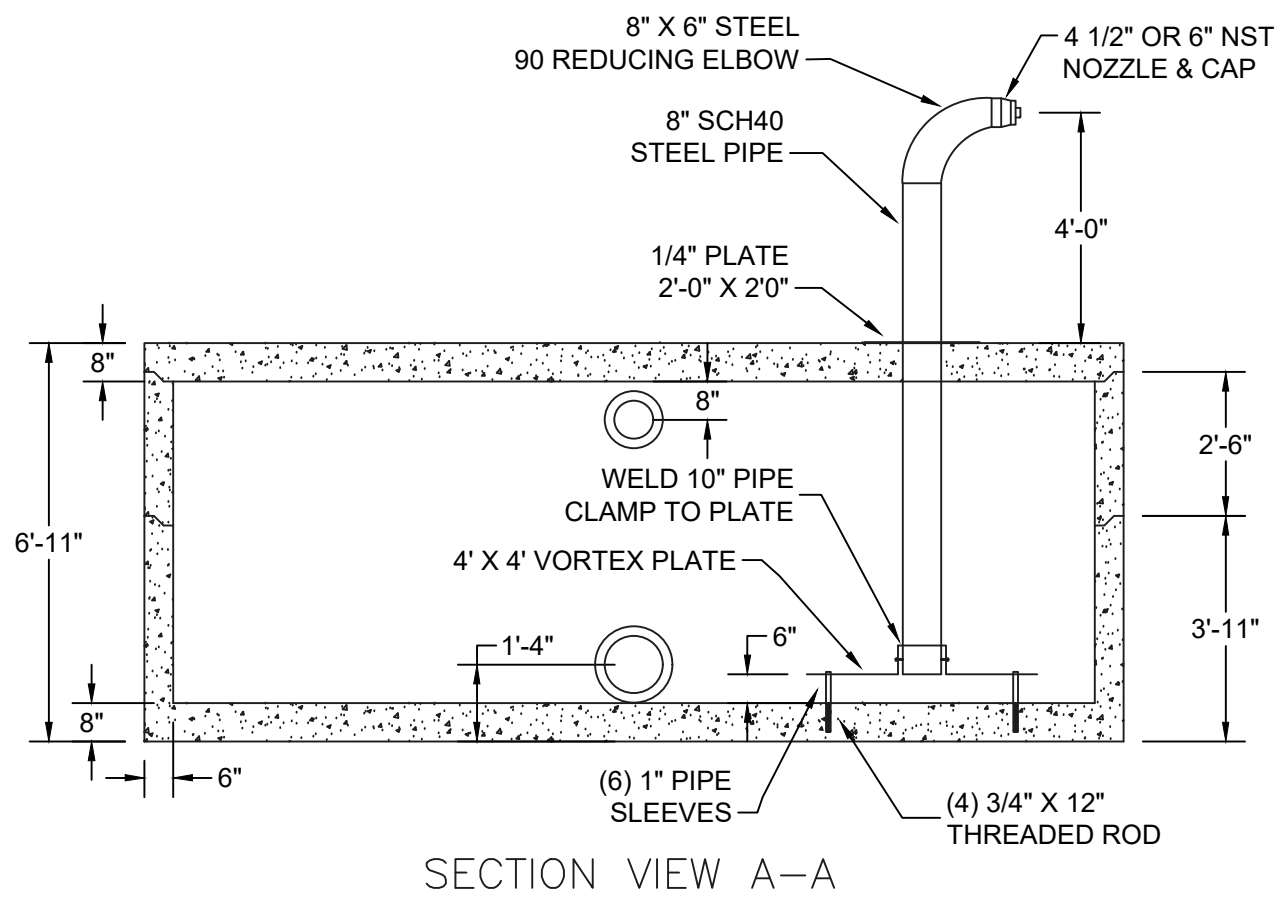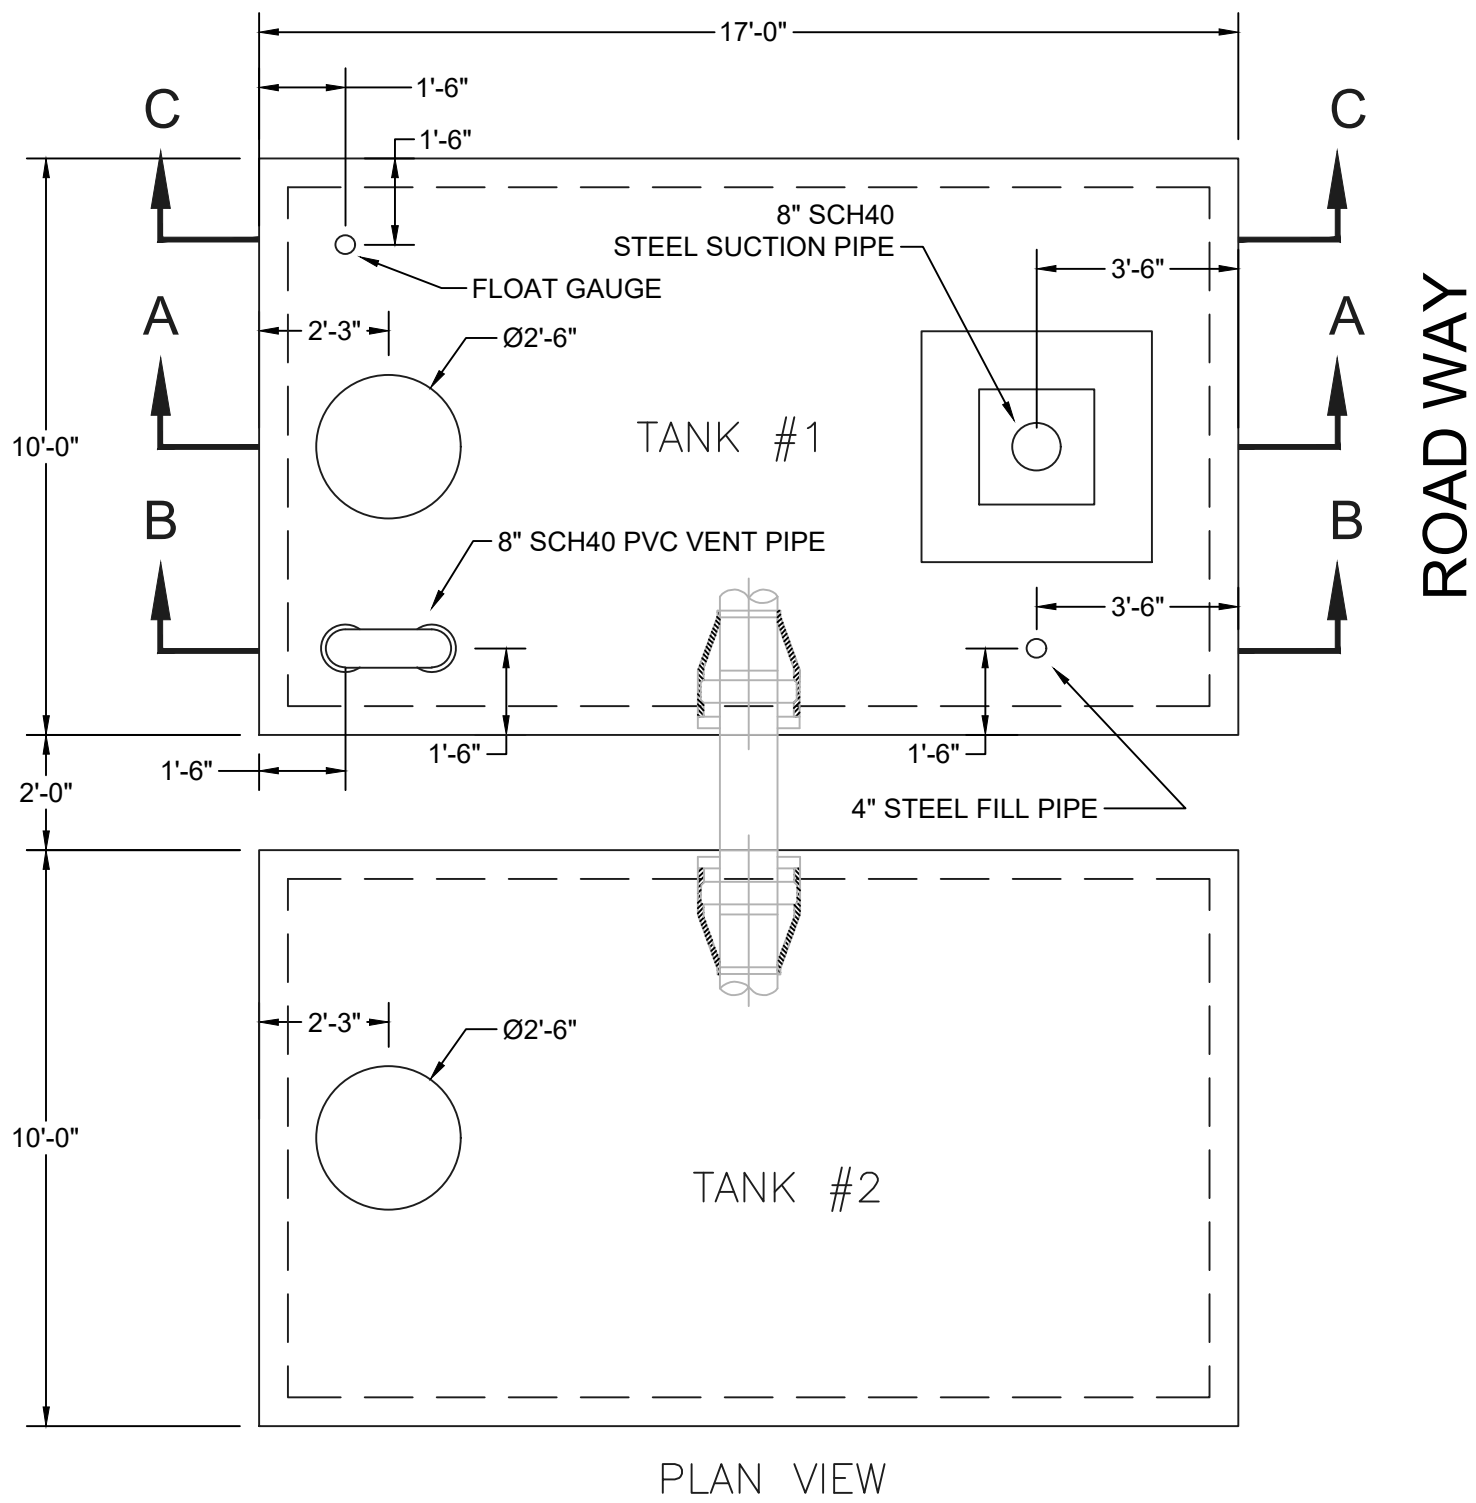

WEIGHTS:
47" BOTTOM 31,500LBS
30" CENTER 11,300LBS
8" TOP 16,800LBS


10,000 GALLON FIRE CISTERN SHOWN

- BACKFILL NOTES:
- 1) FOUNDATION MATERIAL SHALL BE 3/4" CRUSHED STONE, MINIMUM 12" THICK.
 - 2) BACKFILL MATERIAL SHALL BE NO GREATER THAN 1 1/2" AND SHALL BE COMPACTED TO 95% PROCTOR. ALL COMPACTION TO BE DONE WITH HAND-OPERATED EQUIPMENT.
 - 3) ALL AREAS BETWEEN TANKS SHALL BE FILLED TO A MINIMUM OF 12" ABOVE CROWN OF INTERCONNECTION PIPE WITH 3/4" CRUSHED STONE.
 - 4) ALL BACKFILL MATERIAL AROUND AND BETWEEN TANKS SHALL BE PLACED IN 12" LIFTS EVENLY ON ALL SIDES.
 - 5) 2" INSULATION IS REQUIRED IF THE FILL OVER THE FIRE CISTERN IS LESS THAN 4 FEET. SUPPLIED BY OTHERS.

- NOTES:
- 1) CONCRETE: 5,000 PSI MINIMUM AFTER 28 DAYS.
 - 2) REINFORCING PER ASTM-615, GRADE 60 MINIMUM 1" COVER.
 - 3) DESIGNED FOR AASHTO HS20-44 LOADING, COVER 1 TO 5 FEET.
 - 4) TONGUE AND GROOVE JOINT SEALED WITH BUTYL RESIN PER ASTM C990. OVERALL HEIGHT MAY INCREASE SLIGHTLY DUE TO THE BUTYL RESIN USED.
 - 5) EXTERIOR COATED.

SHEA CONCRETE PRODUCTS New England's Premier Precaster 800-696-7432 (SHEA) www.sheaconcrete.com			FIRE CISTERN	
773 Salem Street P.O. Box 520 Wilmington, MA 01887	87 Haverhill Road P.O. Box 807 Amesbury, MA 01913	160 Old Turnpike Road Nottingham, NH 03290	Page: 1 OF 1	6/17/2011
			Firecistern 10000.dwg	npca CERTIFIED PLANT

THE CISTERN SHOWN ABOVE IS FOR A 10,000 GALLON CAPACITY. FOR THIS PROJECT 30,000 CAPACITY NEEDS TO BE INSTALLED
ADD FIVE #2 TANKS AS SHOWN IN THE INSTALLATION SKETCH

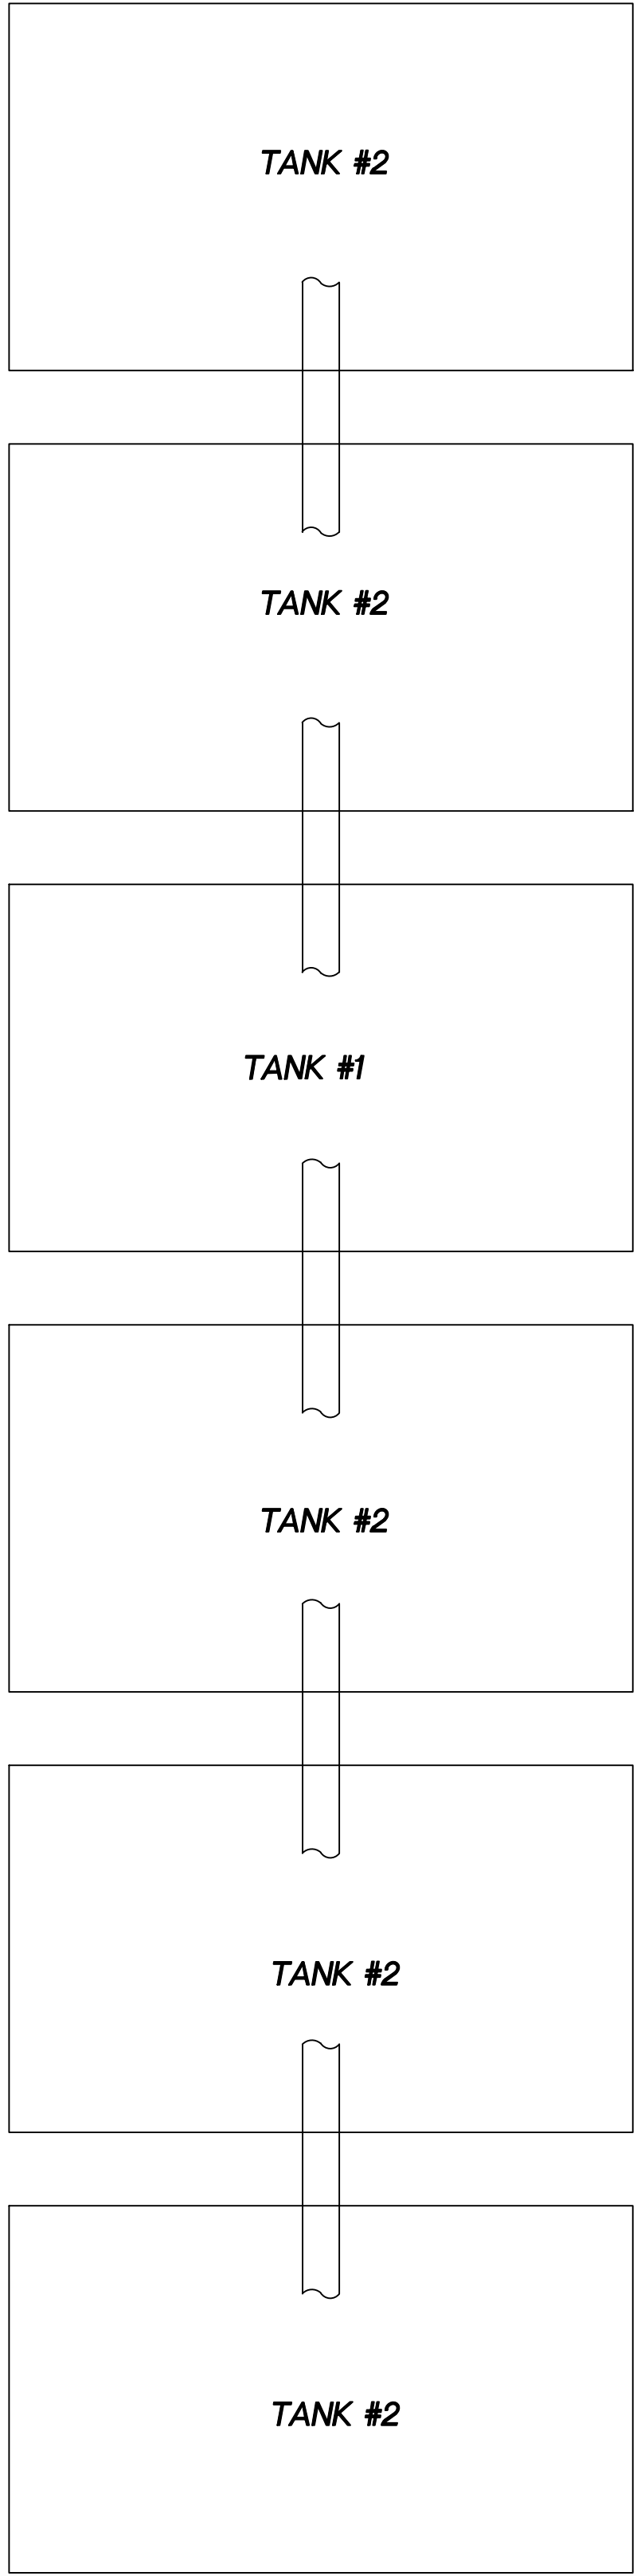

INSTALLATION SKETCH

NEWTON ROAD ESTATES

REVISIONS		
NO.	DESCRIPTIONS	DATE
1	ADDITION OF DRAINAGE SHEETS	3/14/24

DEFINITIVE PLAN
FOR
HAVERHILL COUNTRY CLUB LAND

DESIGNED BY PGC
CHECKED BY PGC
DATE FEB 24, 2023

PGC Engineering PLLC
Civil and Environmental Engineering
10 Chase Street West Newbury MA 01985
978-994-4550 philchristiansen.pe@gmail.com

DETAILS
SHEET D-2
SHEET 18 OF 20
JOB NUMBER
2312022

GENERAL

THIS PLAN PROPOSES EROSION CONTROL MEASURES TO ADEQUATELY CONTROL ACCELERATED SEDIMENTATION AND REDUCE THE DANGER FROM STORM WATER RUNOFF AT THE SITE. THE RUNOFF SHALL BE CONTROLLED BY THE INTERCEPTION, DIVERSION, AND SAFE DISPOSAL OF PRECIPITATION. RUNOFF SHALL ALSO BE CONTROLLED BY STAGING CONSTRUCTION ACTIVITY AND PRESERVING NATURAL VEGETATION WHEREVER POSSIBLE.

EXISTING VEGETATION SHALL BE PROTECTED AND ONLY THAT CLEARING AND GRUBBING ABSOLUTELY NECESSARY TO THE PROPOSED CONSTRUCTION SHALL BE PERFORMED. ALL DISTURBED AREAS SHALL BE RESTORED TO THEIR ORIGINAL CONDITION AND CONTROLS UNLESS OTHERWISE INDICATED ON THE PLANS. THE CONTRACTOR SHALL TAKE SPECIAL CARE WITH HIS CONSTRUCTION METHODS AND SHALL COMPLY WITH THE FOLLOWING GUIDELINES.

SEDIMENTATION CONTROL

ALL AREAS SHALL BE PROTECTED FROM SEDIMENTATION DURING AND AFTER CONSTRUCTION, PARTICULARLY THE STORAGE OF EXCAVATED OR STOCKPILED MATERIAL. THE CONTRACTOR SHALL CAREFULLY STRIP ALL TOPSOIL, LOAM, OR ORGANIC MATTER PRIOR TO THE TRENCHING OR OTHER OPERATIONS AND SHALL STORE THEM SEPARATELY FROM ALL OTHER MATERIALS DURING EXCAVATION. EACH STOCKPILE MUST BE ADEQUATELY RINGED WITH SEDIMENT CONTROL MATERIAL (i.e. HAY BALES AND/OR FILTER FIBER ROLL).

DEBRIS AND OTHER WASTE RESULTING FROM EQUIPMENT MAINTENANCE AND CONSTRUCTION WILL NOT BE DISCARDED ON SITE.

EROSION AND SEDIMENTATION CONTROL PLAN

SEDIMENTATION CONTROL SYSTEM – THE SEDIMENTATION CONTROL SYSTEM SHALL CONSIST OF FILTER FABRIC BARRIER FENCE & HAYBALES. THE SEDIMENTATION CONTROL SYSTEM SHALL BE INSTALLED IMMEDIATELY AFTER A CUT SLOPE HAS BEEN GRADED, BEFORE A FILL SLOPE HAS BEEN CREATED AND AS INDICATED ON THE PLANS. THE SYSTEM DESIGNED TO INTERCEPT SILT AND SEDIMENT BEFORE IT REACHES THE WETLANDS OR WATERCOURSES. DEPOSITS OF SEDIMENT AND SILT ARE TO BE PERIODICALLY REMOVED FROM THE UPSTREAM SIDE OF THE FENCE. THIS MATERIAL IS TO BE SPREAD AND STABILIZED IN AREAS NOT SUBJECT TO EROSION, OR IN AREAS WHICH ARE NOT TO BE PAVED OR BUILT ON. THE SEDIMENTATION CONTROL SYSTEM IS TO BE REPLACED AS NECESSARY TO PROVIDE PROPER FILTERING ACTION. THE SYSTEM IS TO REMAIN IN PLACE AND BE MAINTAINED TO INSURE EFFICIENT SILTATION CONTROL UNTIL ALL AREAS ABOVE THE SYSTEM ARE STABILIZED AND VEGETATION HAS BEEN ESTABLISHED.

STACKED HAY BALES – HAY OR STRAW BALES USED FOR EROSION CONTROL SHALL BE STACKED AT CATCH BASINS WHERE SEDIMENT MAY ENTER THE CATCH BASIN OR AS DIRECTED BY THE RESIDENT ENGINEER. DEPOSITS OF SEDIMENT AND SILT ARE TO BE PERIODICALLY REMOVED FROM THE UPSTREAM SIDE OF THE EROSION CHECKS. THIS MATERIAL IS TO BE SPREAD AND STABILIZED IN AREAS NOT SUBJECT TO EROSION, OR IN AREAS WHICH ARE NOT TO BE PAVED OR BUILT ON. HAY OR STRAW BALES ARE TO BE REPLACED AS NECESSARY TO PROVIDE PROPER FILTERING ACTION. THE SYSTEM IS TO REMAIN IN PLACE AND BE MAINTAINED TO INSURE EFFICIENT SILTATION CONTROL UNTIL ALL AREAS ABOVE THE EROSION CHECKS ARE STABILIZED AND VEGETATION HAS BEEN ESTABLISHED.

EROSION CONTROL MATTING – MATTING SHALL BE USED FOR EROSION CONTROL ON SLOPES GREATER THAN 3:1. SOIL ON SLOPES SHALL BE PREPARED BEFORE INSTALLING MATTING, INCLUDING ANY NECESSARY APPLICATION OF LIME, FERTILIZER AND SEED. THE SYSTEM IS TO REMAIN IN PLACE AND BE MAINTAINED TO INSURE EFFICIENT EROSION CONTROL UNTIL VEGETATION HAS ESTABLISHED.

IN ALL AREAS, REMOVAL OF TREES, BUSHES, AND OTHER VEGETATION, AND DISTURBANCE TO THE SOIL, IS TO BE KEPT TO AN ABSOLUTE MINIMUM WHILE ALLOWING PROPER DEVELOPMENT OF THE SITE.

EROSION AND SEDIMENT CONTROL MAINTENANCE PROCEDURES




DURING CONSTRUCTION, AS SMALL AN AREA OF SOIL AS POSSIBLE SHOULD BE EXPOSED OR AS SHORT A TIME AS POSSIBLE. AFTER CONSTRUCTION, GRADE, RESPREAD TOPSOIL, AND STABILIZE SOIL BY SEEDING AND MULCHING AS TO PREVENT EROSION.

ALL SEDIMENTATION AND EROSION CONTROL DEVICES SHALL BE INSPECTED DURING CONSTRUCTION ON A DAILY BASIS AND FOLLOWING ALL STORMS BY THE RESIDENT ENGINEER. THE CONTRACTOR SHALL MAINTAIN AND MAKE REPAIRS AND REMOVE SEDIMENT AS REQUESTED BY THE RESIDENT ENGINEER. THIS WORK SHA BE PERFORMED WITHIN 24 HOURS OF REQUEST.

THE CONTRACTOR SHALL CLEAN SEDIMENT AND DEBRIS FROM ALL DRAINAGE STRUCTURES, AND PIPES AT THE COMPLETION ON CONSTRUCTION. THE CONTRACTOR SHALL REPAIR ALL ERODED AREAS AND ENSURE A GOOD STAND OF TURF IS ESTABLISHED THROUGHOUT. THE CONTRACTOR SHALL REPAIR ALL ERODED OR DISPLACED RIPRAP, AND CLEAN SEDIMENT COVERED STONES.

CONSTRUCTION PROCEDURES:

1. HAY BALES SHALL BE PLACED AROUND EXISTING CATCH BASINS AND DROP INLETS TO PREVENT SEDIMENTATION AND OTHER DEBRIS FROM ACCUMULATING ON THE GRATE OR IN THE SUMP. HAY BALES SHOULD BE KEPT CLEAN AND FREE OF DEBRIS TO FACILITATE FLOW.
2. EACH BALE SHALL BE EMBEDDED IN THE SOIL A MINIMUM OF 4 INCHES, AND PLACED SO THE BINDING ARE HORIZONTAL.
3. BALES SHALL BE SECURELY ANCHORED IN PLACE BY EITHER TWO STAKES OR REBARS DRIVEN THROUGH THE BALE. THE FIRST STAKE SHALL BE DRIVEN TOWARD THE PREVIOUSLY LAID BALE AT AN ANGLE TO FORCE THE BALES TOGETHER. STAKES SHALL BE DRIVEN FLUSH WITH THE BALE.
4. INSPECTION SHALL BE FREQUENT AND REPAIR REPLACEMENT SHALL BE MADE PROMPTLY AS NEEDED.
5. BALES SHALL BE REMOVED WHEN THEY HAVE SERVED THEIR USEFULNESS SO AS NOT TO BLOCK OR IMPEDE STORM FLOW OR DRAINAGE.

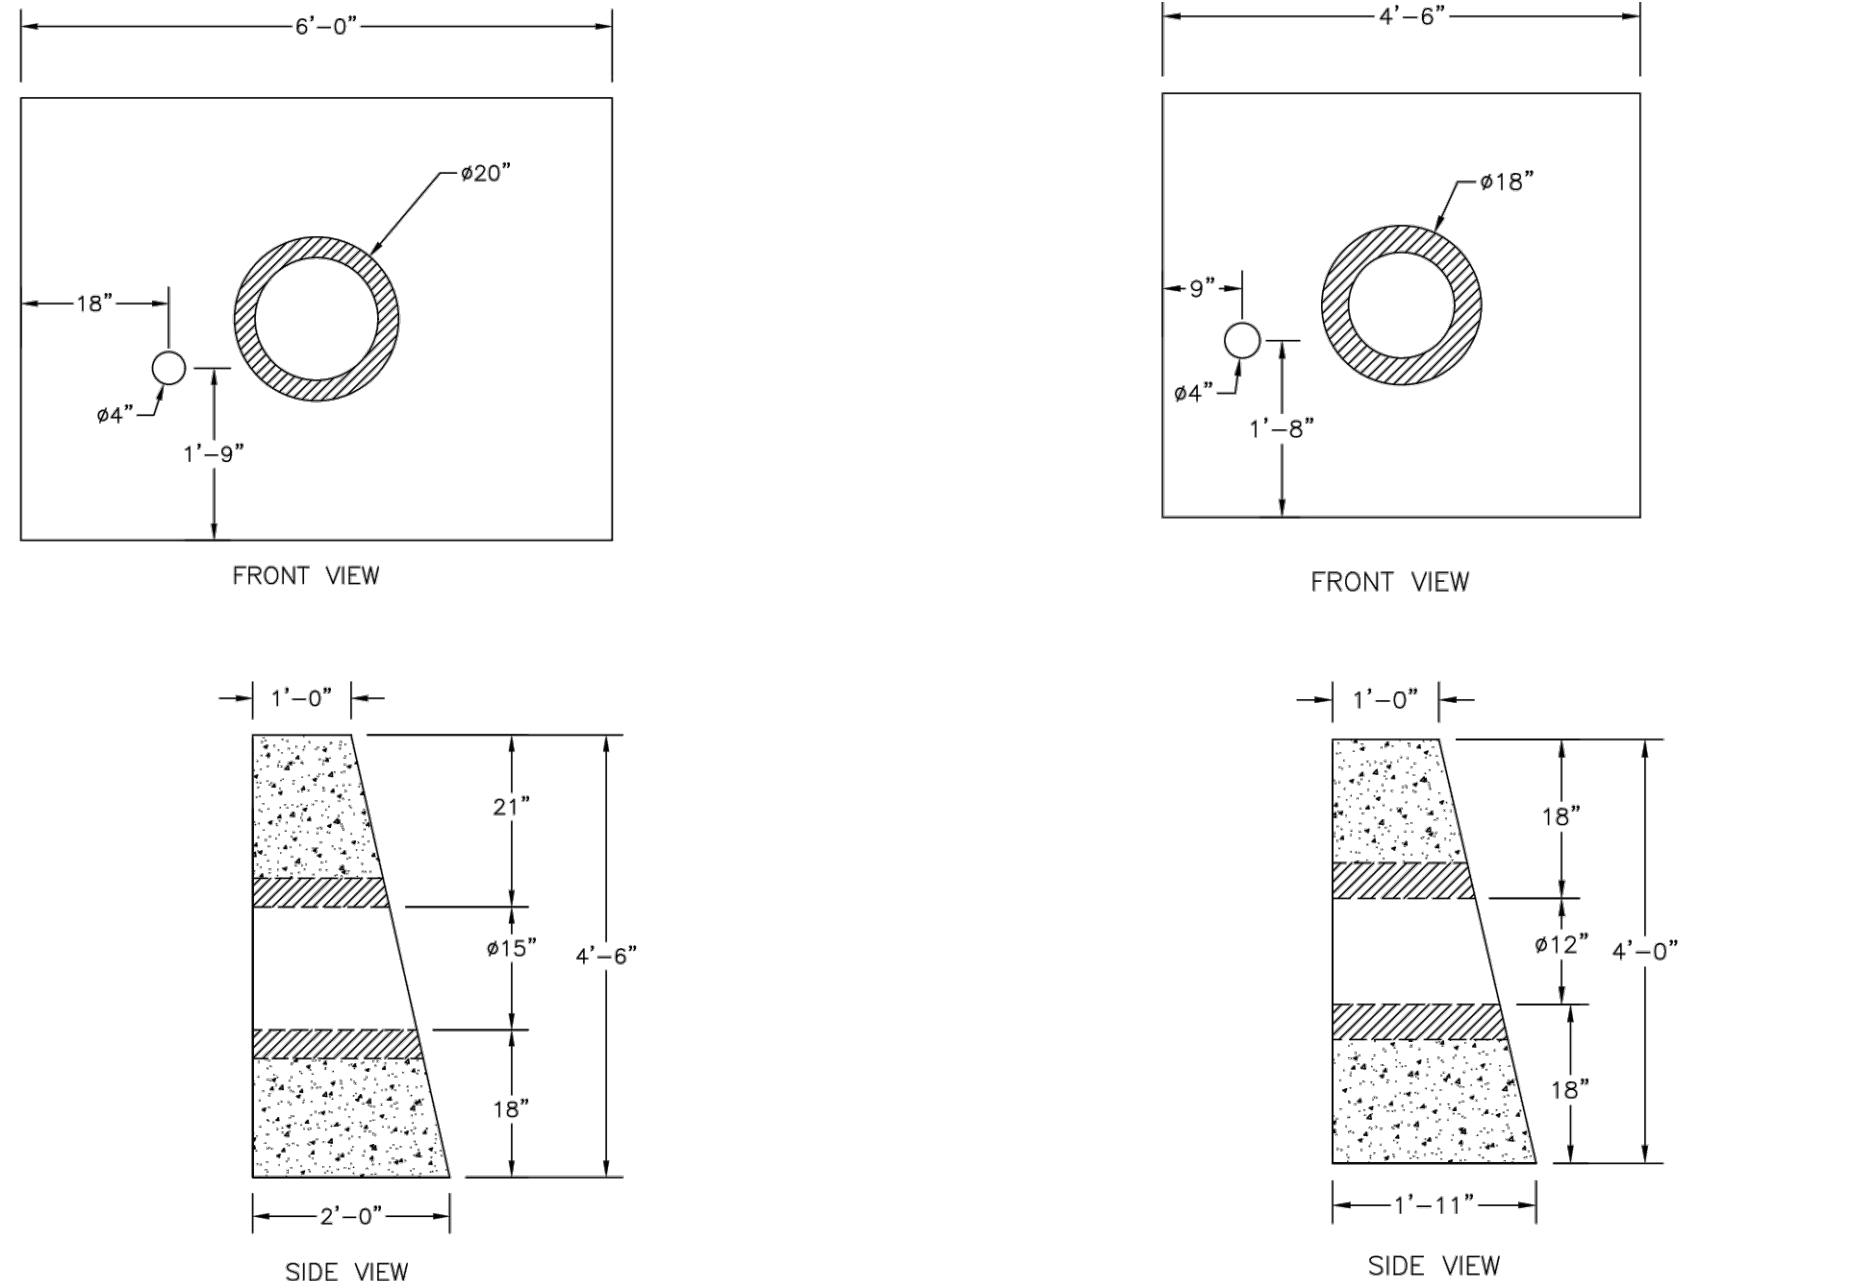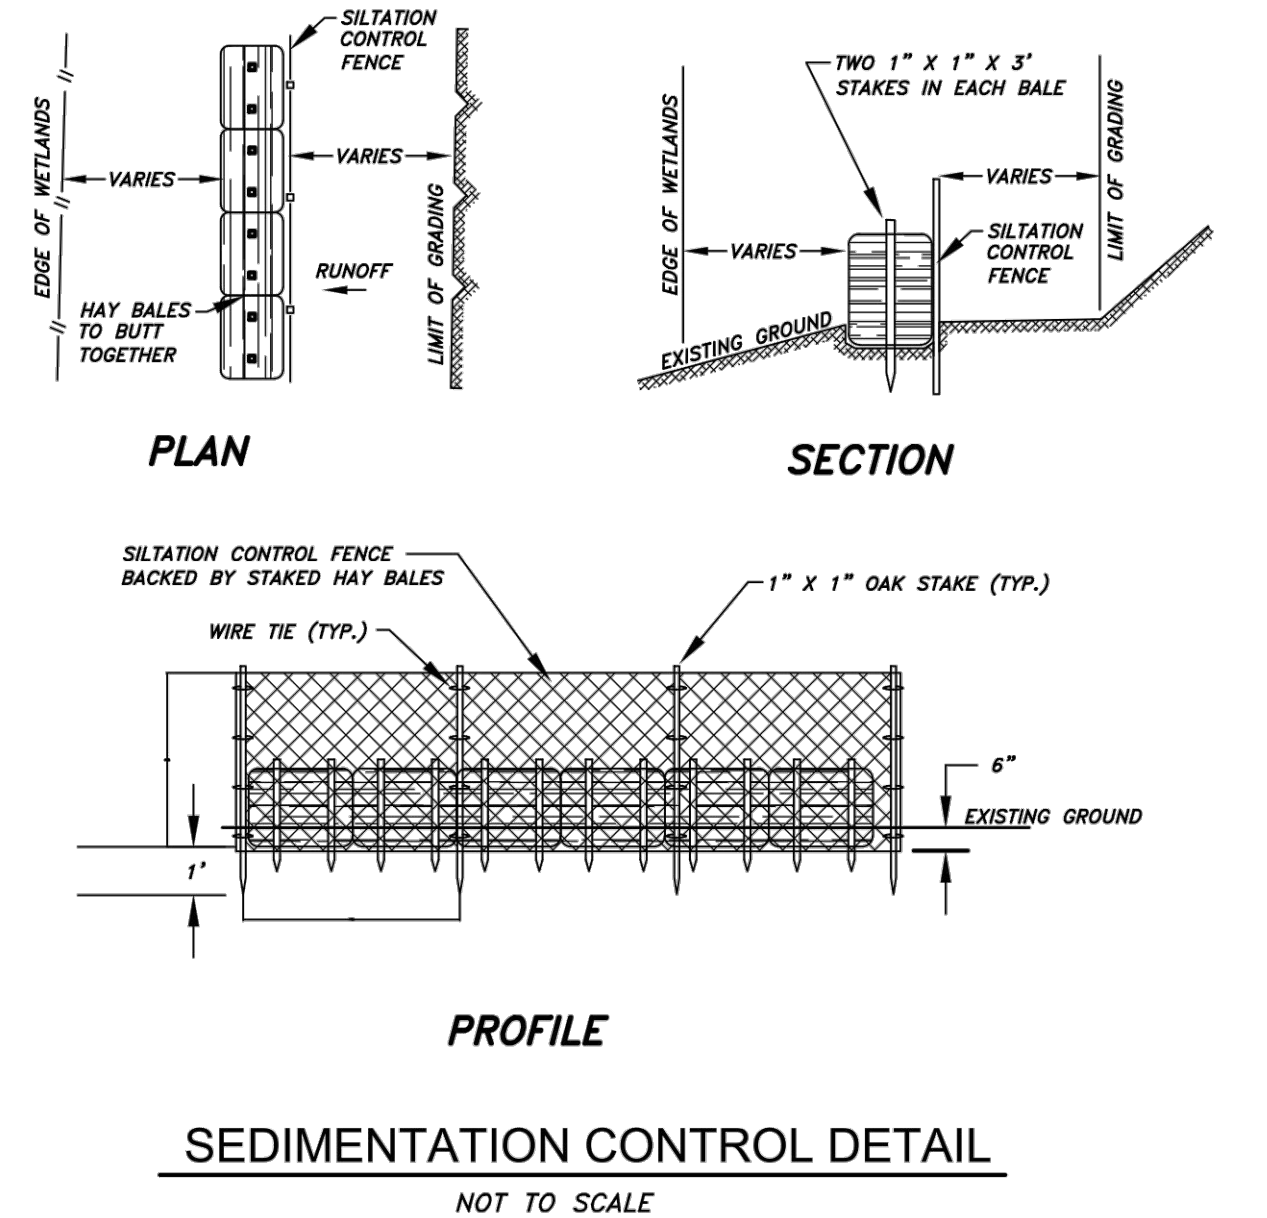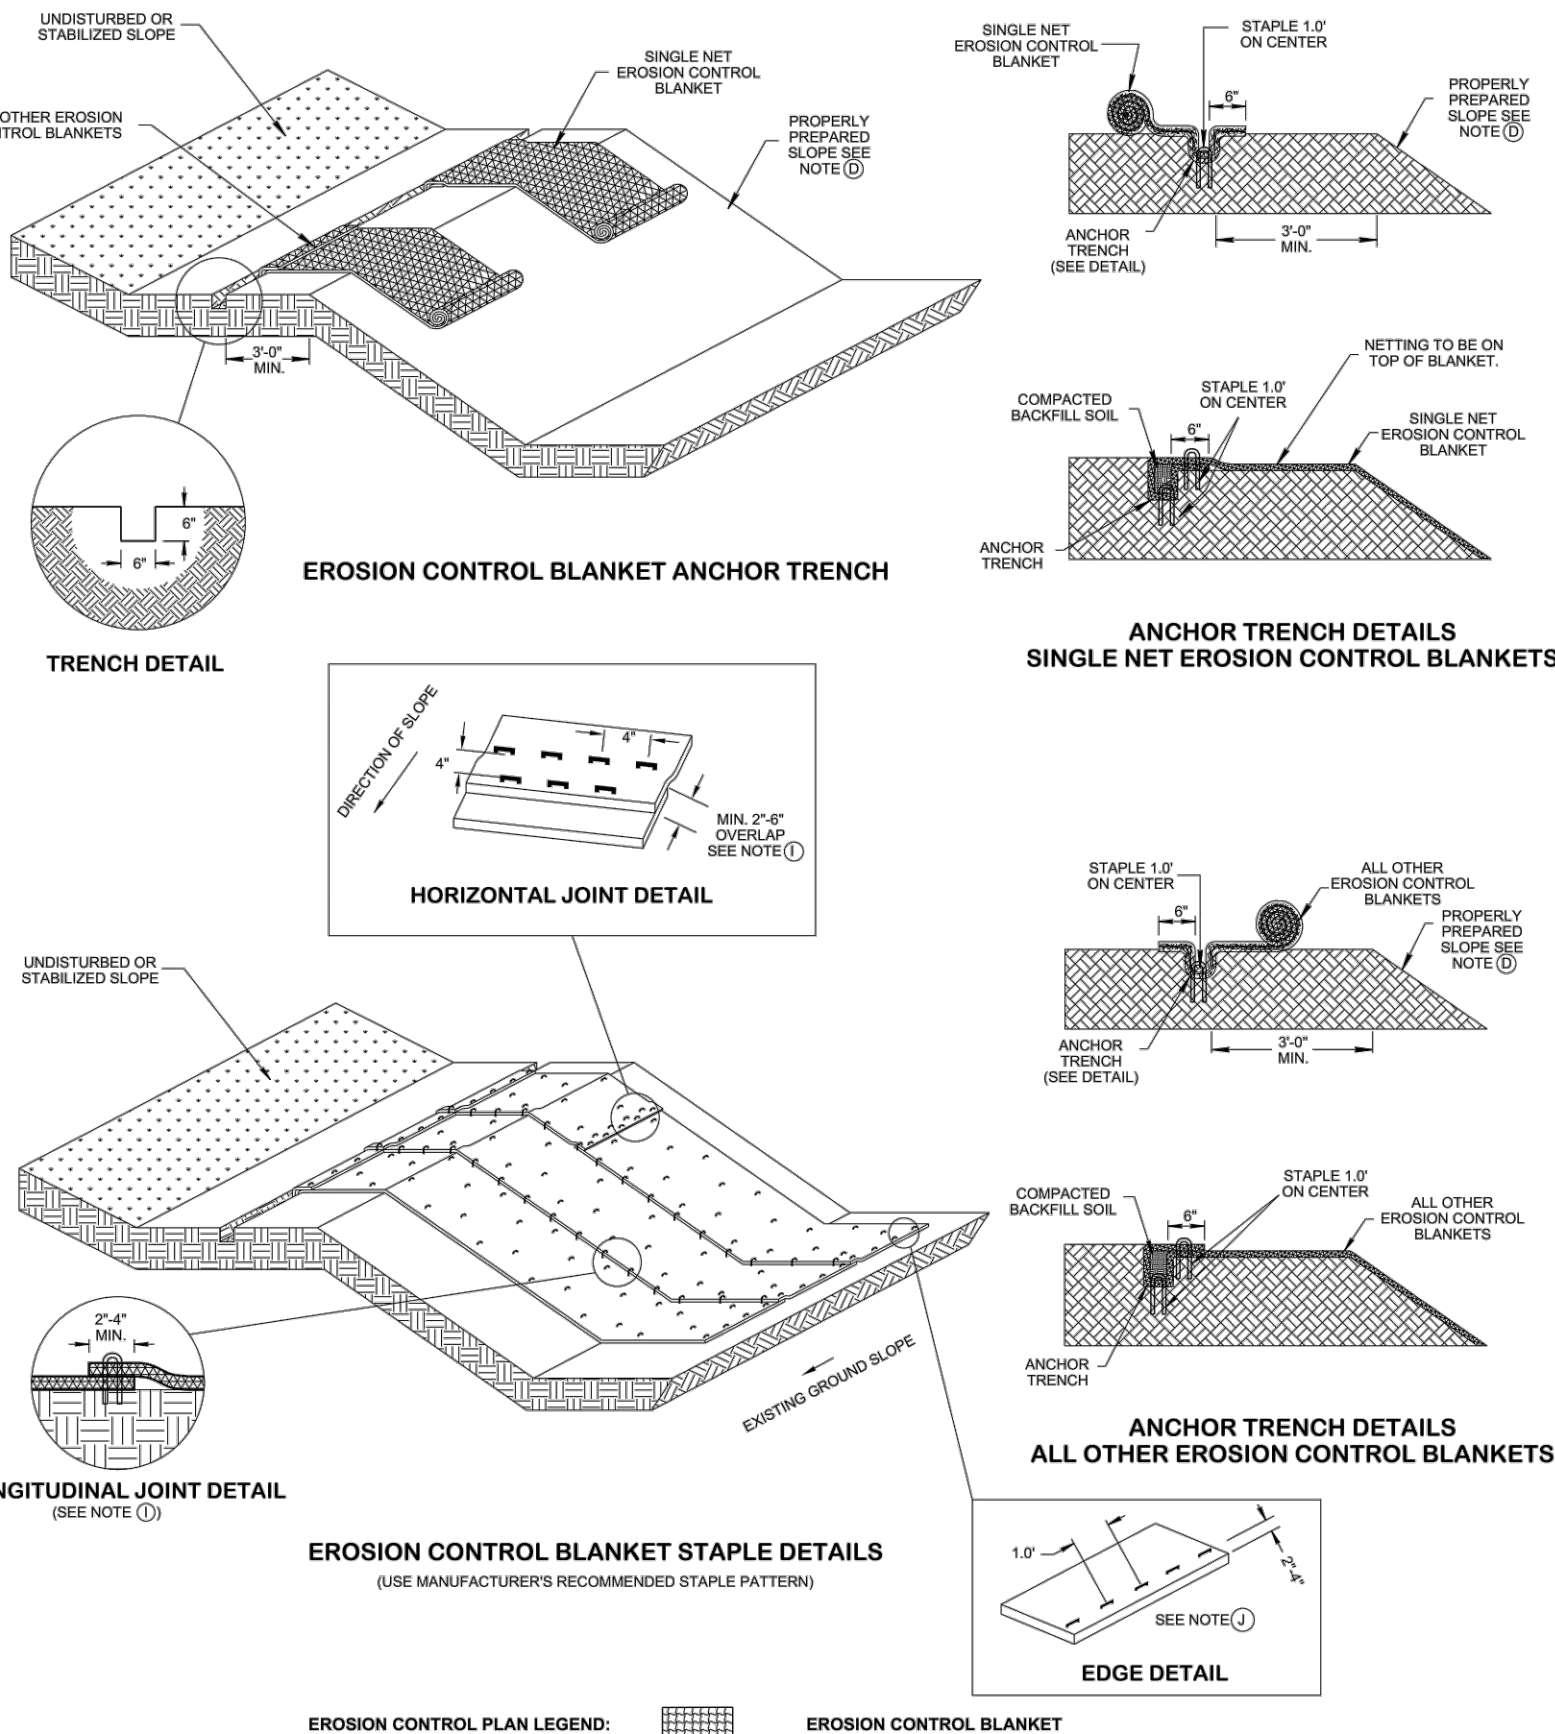

NOTES:
1. CONCRETE: FC = 4,000 PSI @ 28 DAYS MIN
2. REINFORCING STEEL: ASTM A615 GRADE #60


N.H. DOT
15" PIPE HEADWALL

SHEA New England's Premier Precaster
CONCRETE PRODUCTS
BILLING ADDRESS: 87 HAVENHILL RD, AMESBURY MA 01913
800-696-7432 (SHEA)
www.sheaconcrete.com




NOTES:
1. CONCRETE: FC = 4,000 PSI @ 28 DAYS MIN
2. REINFORCING STEEL: ASTM A615 GRADE #60

N.H. DOT
12" PIPE HEADWALL

SHEA New England's Premier Precaster
CONCRETE PRODUCTS
BILLING ADDRESS: 87 HAVENHILL RD, AMESBURY MA 01913
800-696-7432 (SHEA)
www.sheaconcrete.com

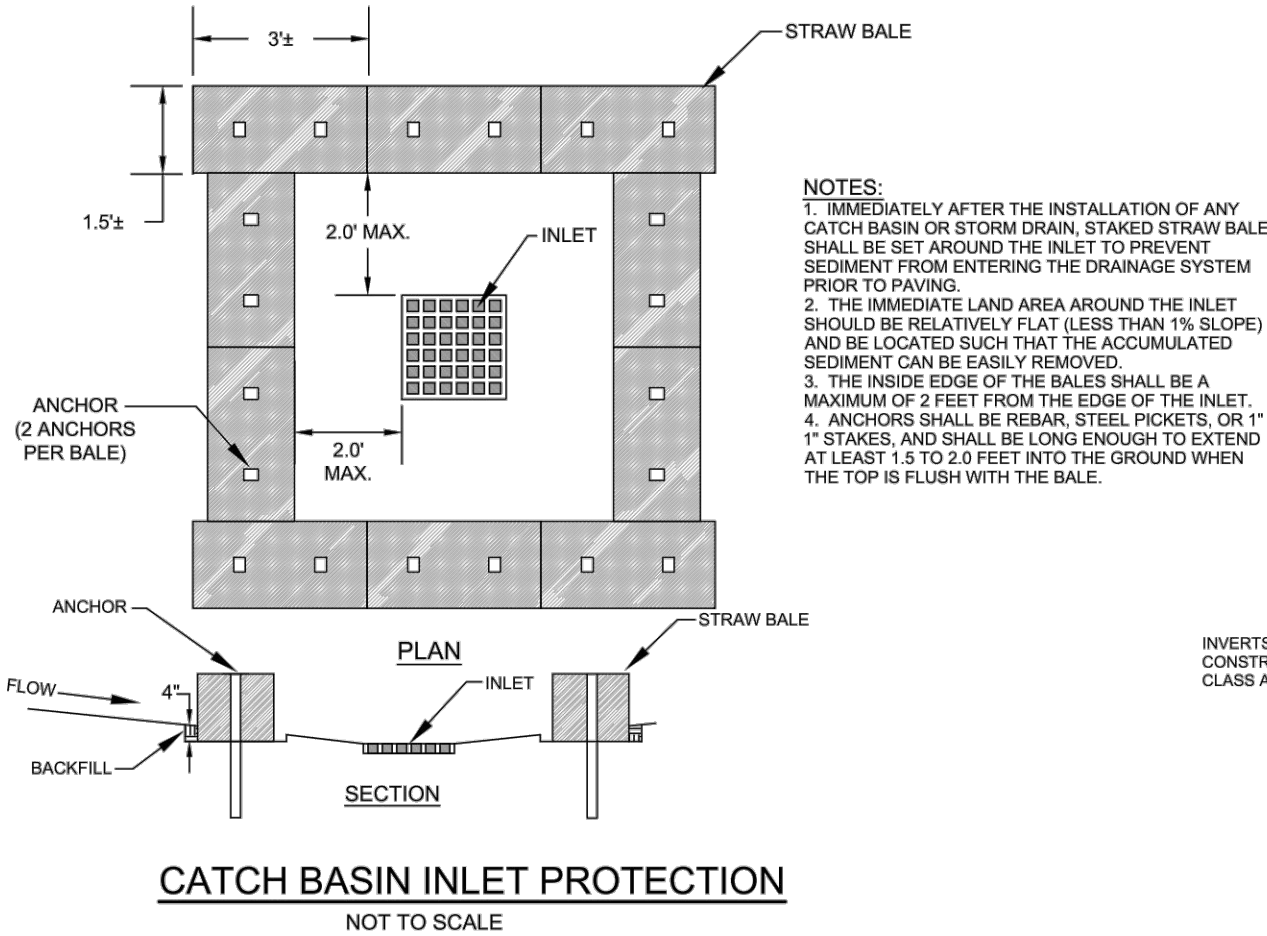


INVERTS ARE TO BE CONSTRUCTED OF CLASS A CEMENT C

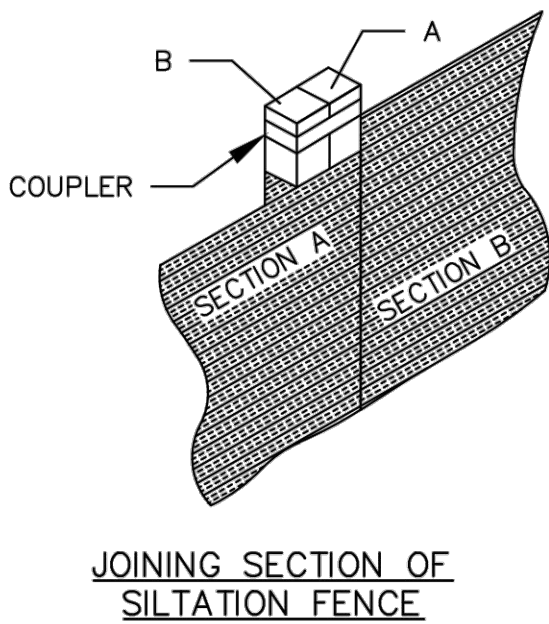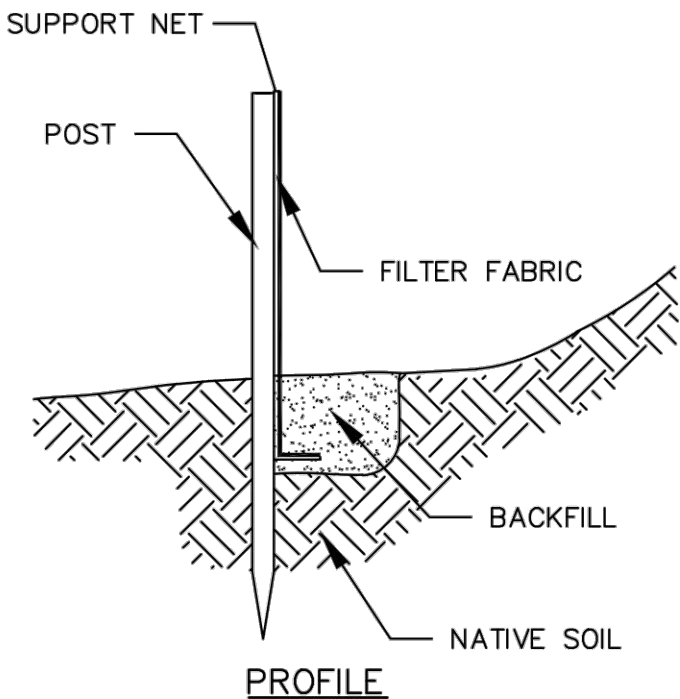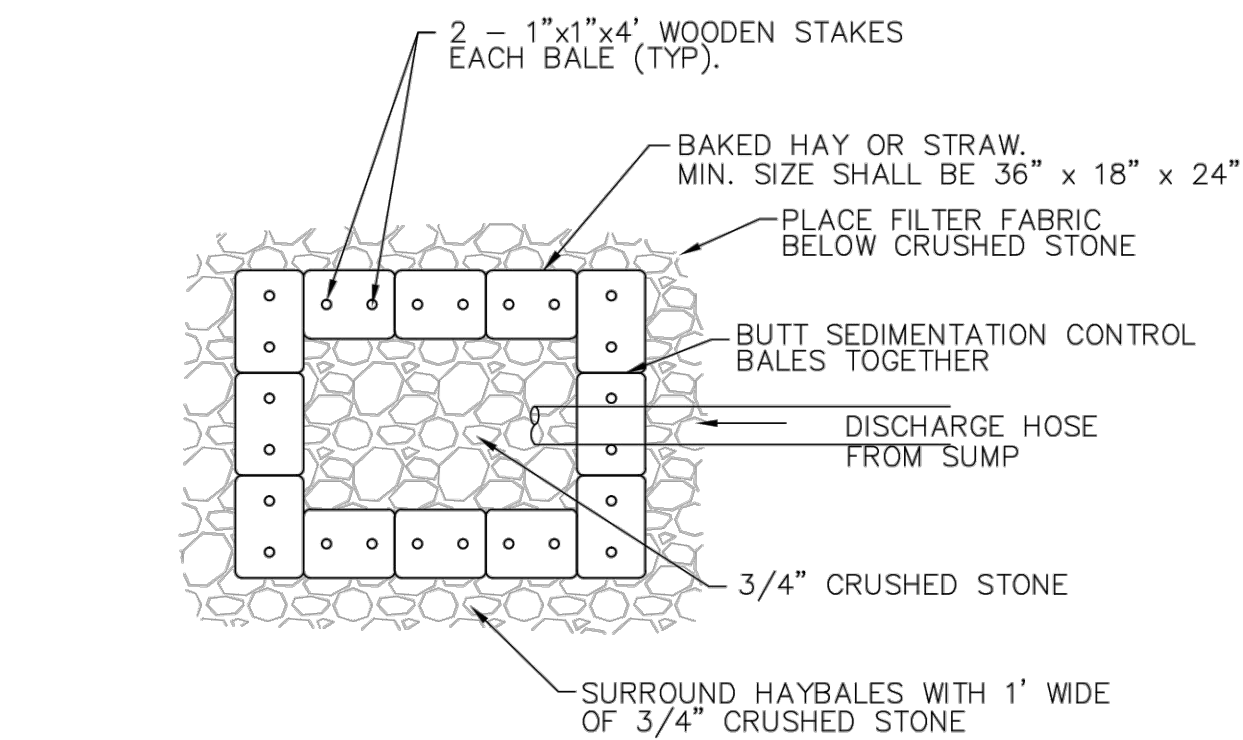

CONSTRUCTION NOTES



1. WOVEN WIRE FENCE TO BE FASTENED SECURELY TO FENCE POST WITH WIRE TIES OR STAPLES.
2. FILTER FABRIC TO BE FASTENED SECURELY TO WOVEN WIRE FENCE WITH TIES SPACED EVERY 24" AT TOP AND MID SECTION.
3. WHEN TWO SECTIONS OF FILTER FABRIC ADJOIN EACH OTHER, THEY SHALL BE OVERLAPPED BY 6 INCHES AND FOLDED.
4. MAINTENANCE SHALL BE PERFORMED AS NEEDED AND MATERIAL REMOVED WHEN "BULGES" DEVELOP IN THE SILT FENCE.
5. INSPECTION SHALL BE FREQUENT AND REPAIR REPLACEMENT SHALL BE MADE PROMPTLY AS NEEDED.
6. FENCES SHALL BE REMOVED WHEN THEY HAVE SERVED THEIR USEFULNESS SO AS NOT TO BLOCK OR IMPEDE STORM FLOW OR DRAINAGE.

SILT FENCE

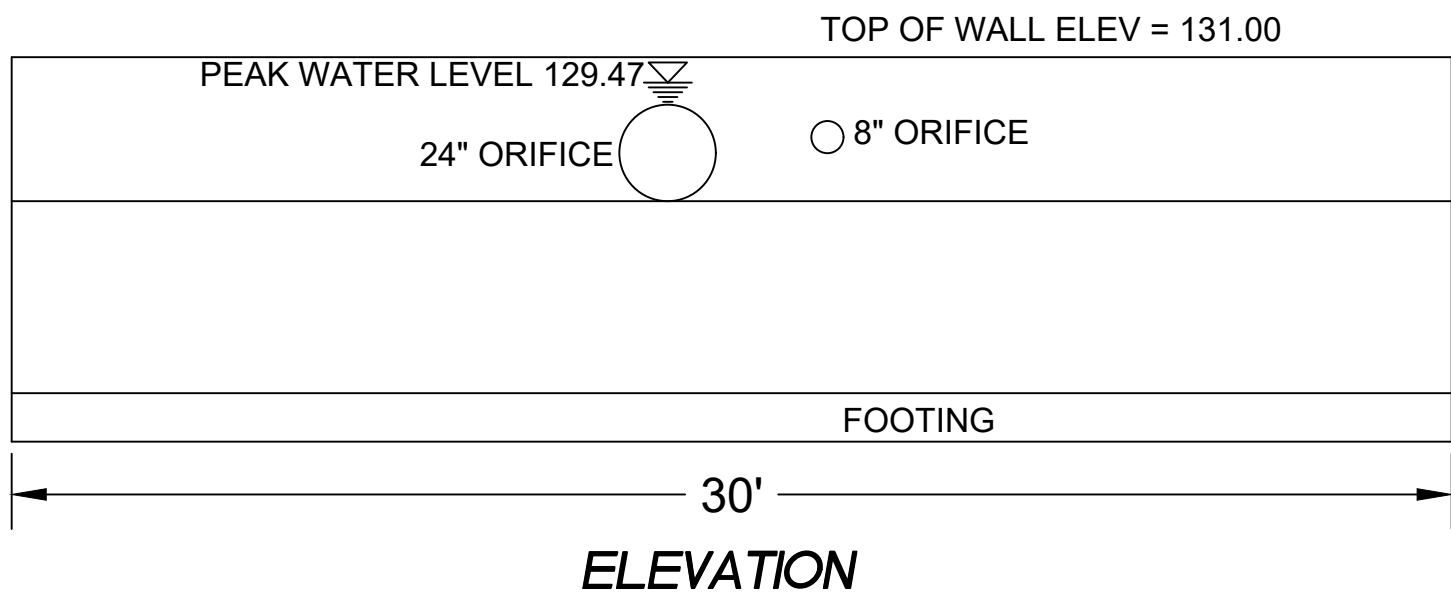

REINFORCED CONCRETE OUTLET WALL

WALL TO BE DESIGNED BY LICENSED STRUCTURAL ENGINEER

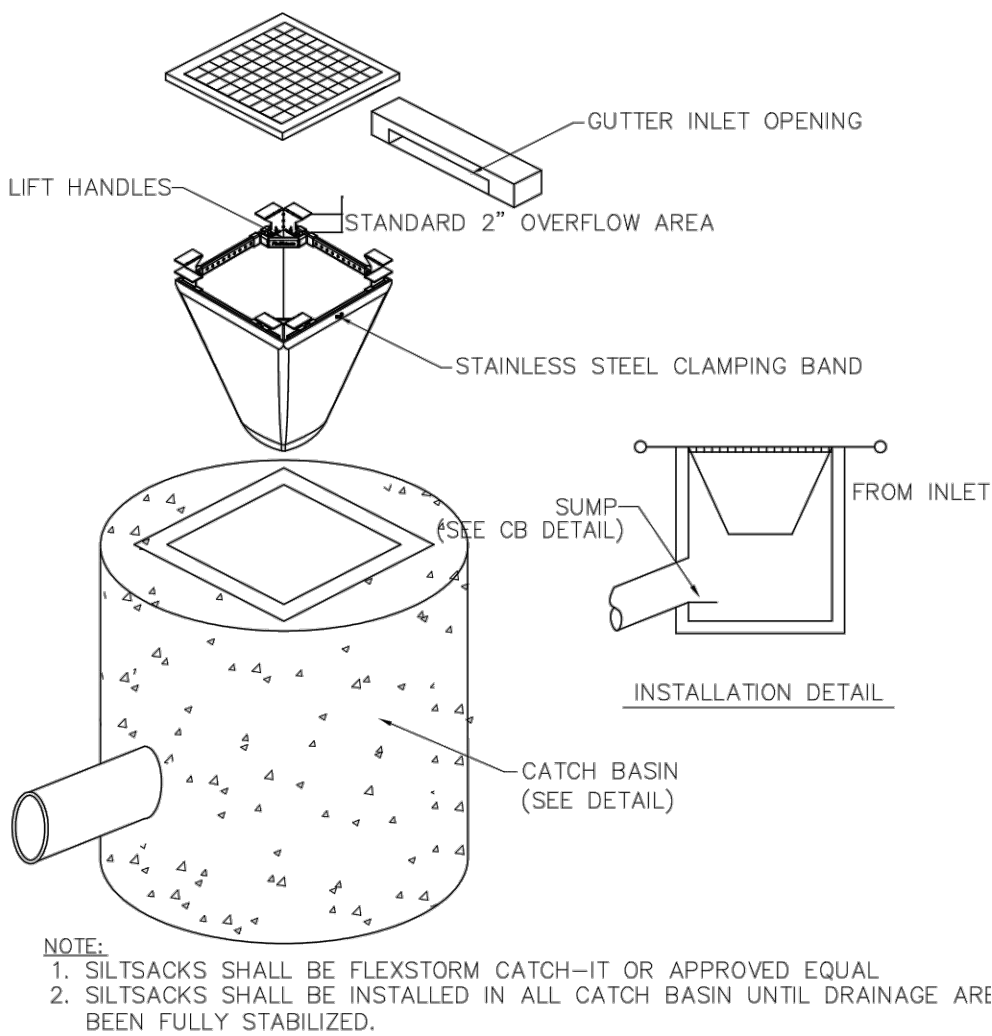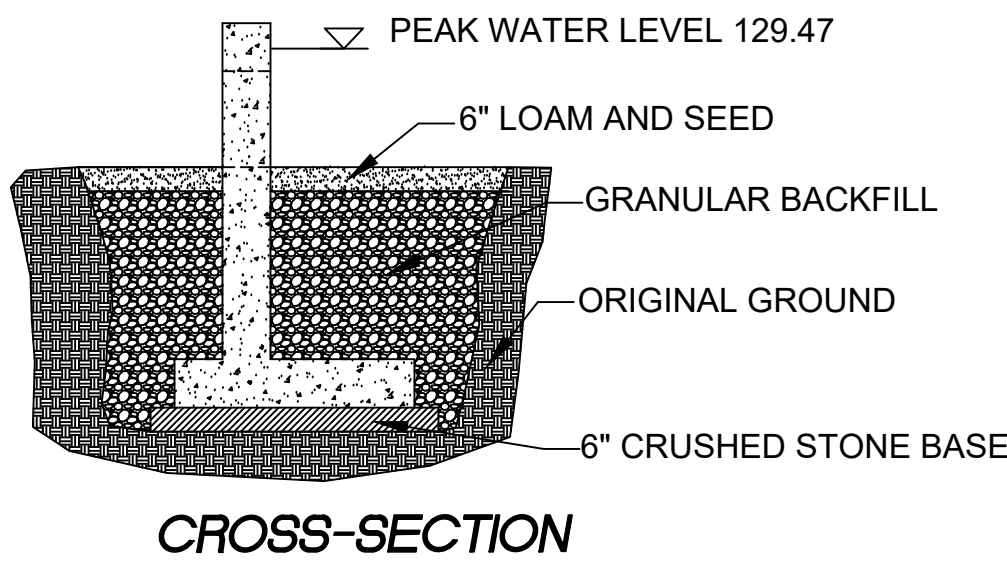

SILT SACK

DATE

NEWTON ROAD ESTATES


REVISIONS		
NO.	DESCRIPTIONS	DATE
1	ADDITION OF DRAINAGE SHEETS	3/14/24

DEFINITIVE PLAN
FOR
HAVERHILL COUNTRY CLUB LAND

DESIGNED BY PGC
CHECKED BY PGC
DATE FEB 24, 2023

PGC Engineering PLLC
Civil and Environmental Engineering
10 Chase Street West Newbury MA 01985
978-994-4550 philchristiansen.pe@gmail.com

DETAILS
SHEET D-3
SHEET 19 OF 20
JOB NUMBER
2312022

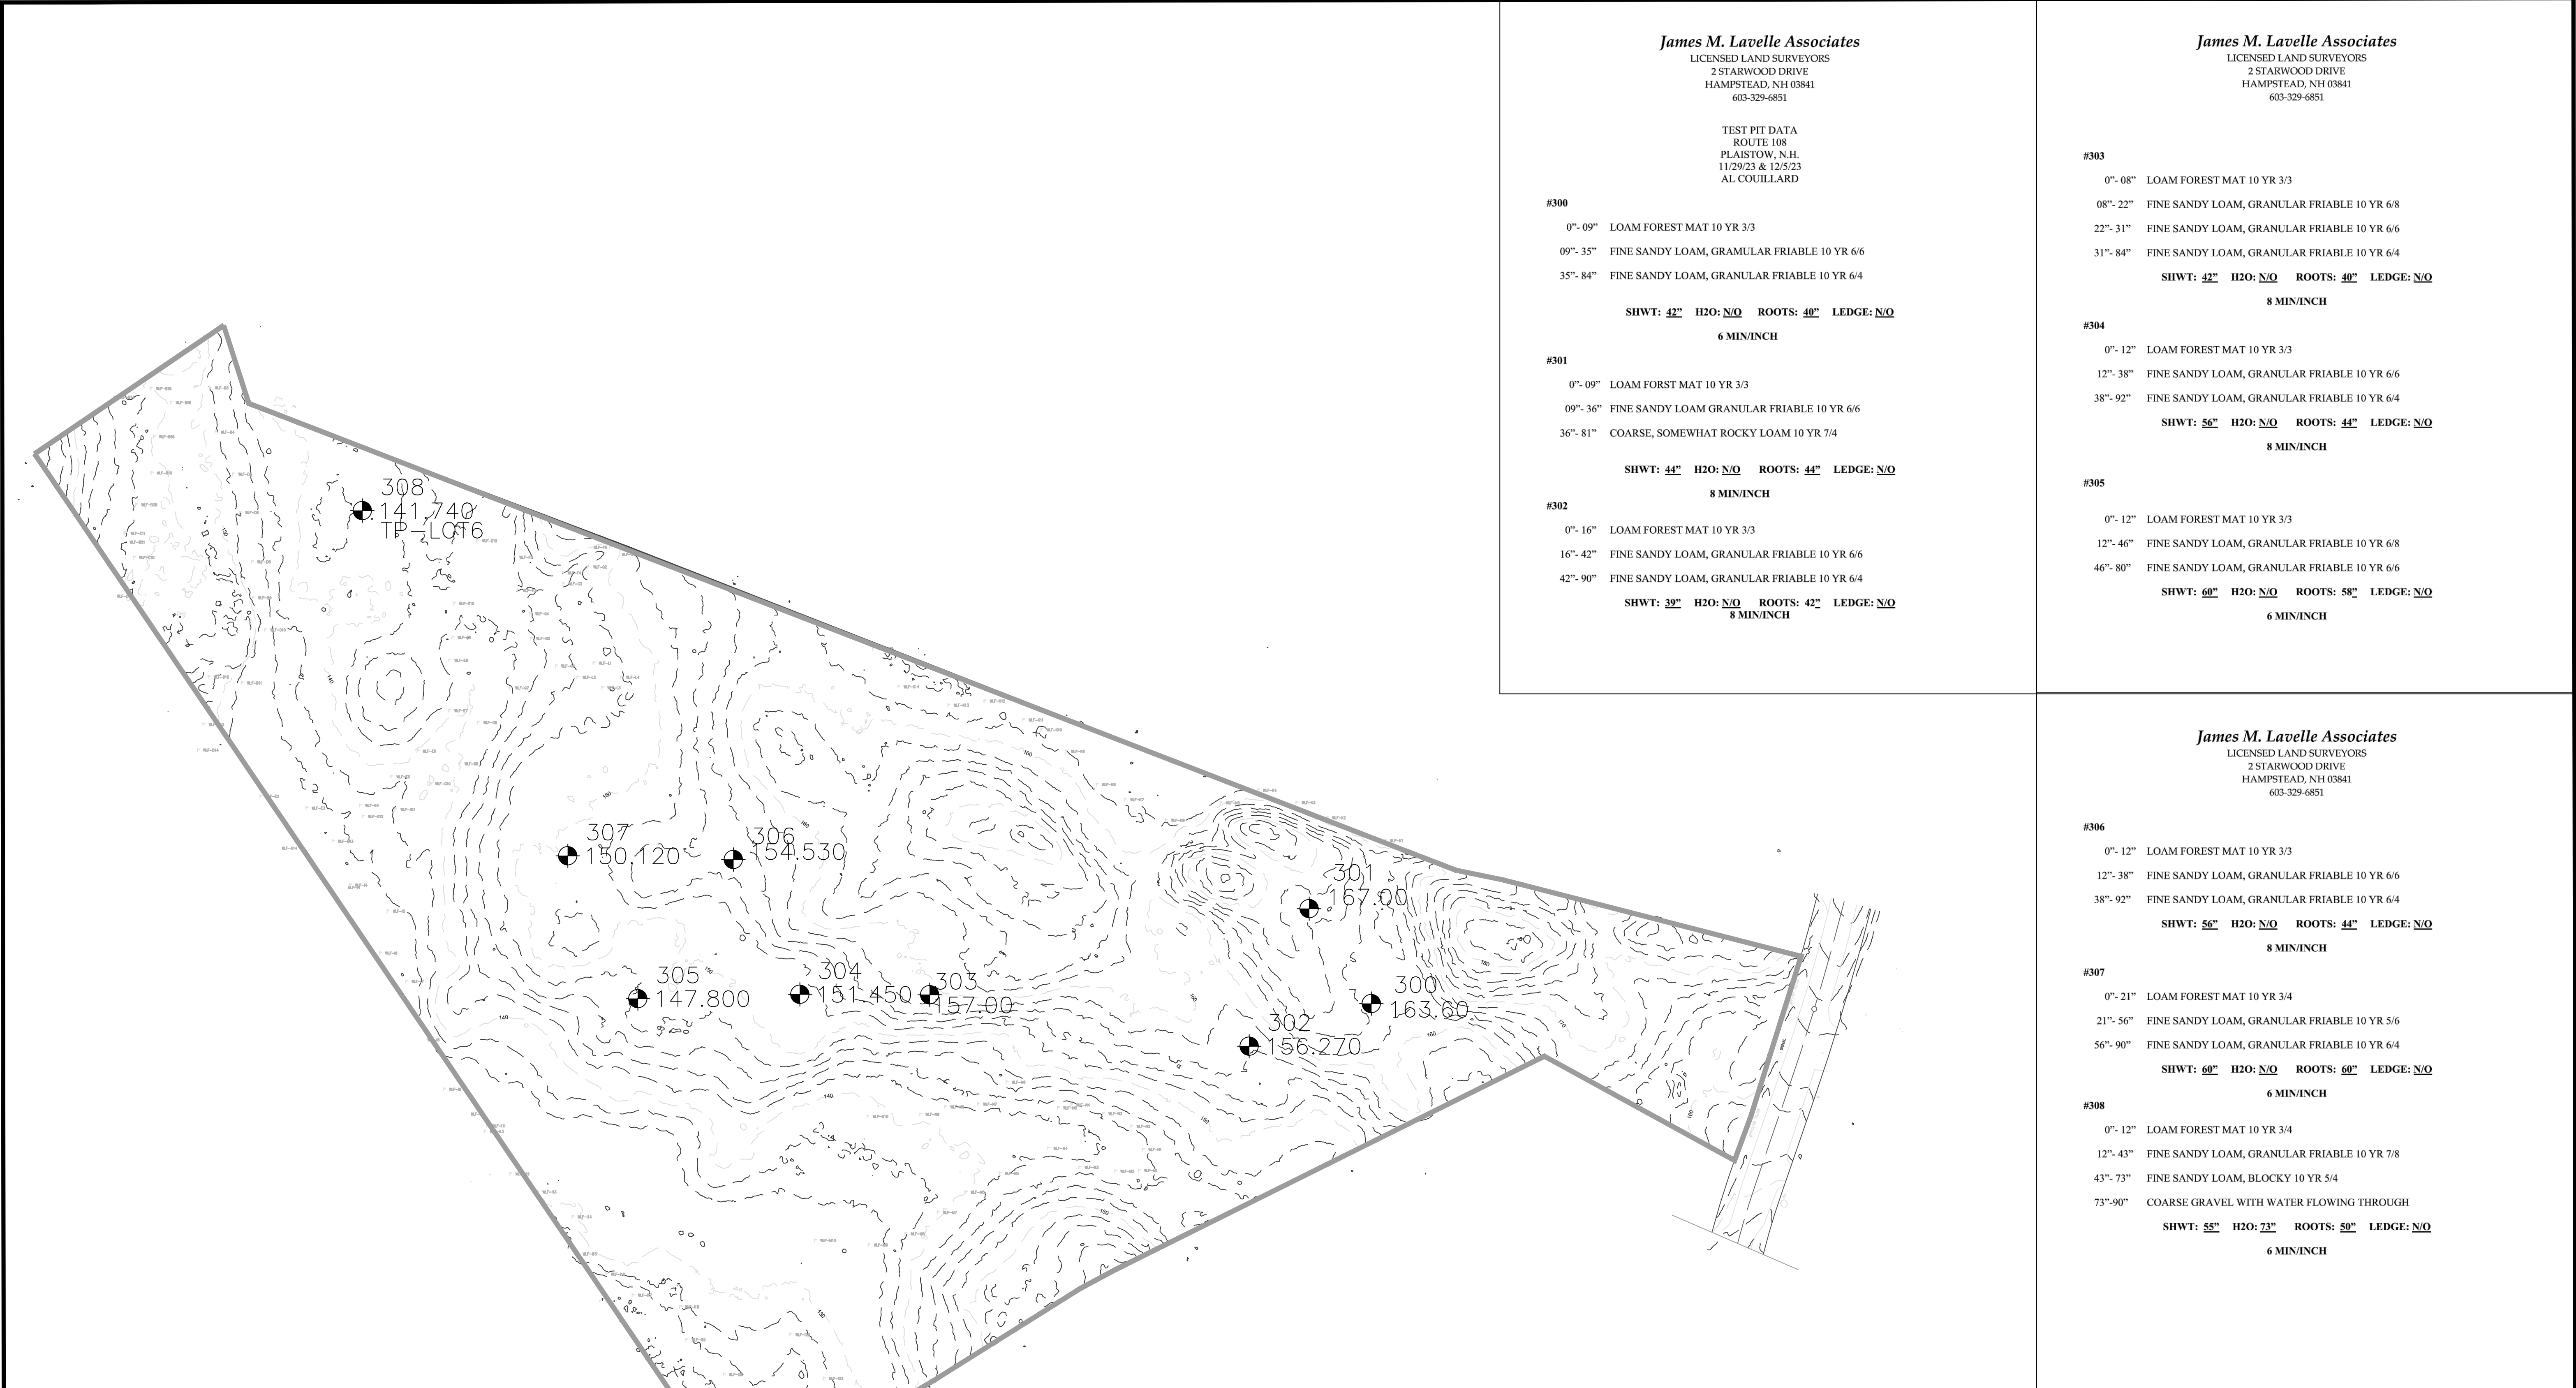

James M. Lavelle Associates
LICENSED LAND SURVEYORS
2 STARWOOD DRIVE
HAMPSHIRE, NH 03841
603-329-6851

TEST PIT DATA
ROUTE 108
PLAISTOW, N.H.
11/29/23 & 12/5/23
AL COUILLARD

- #300
- 0'- 09" LOAM FOREST MAT 10 YR 3/3
- 09'- 35" FINE SANDY LOAM, GRANULAR FRIABLE 10 YR 6/6
- 35'- 84" FINE SANDY LOAM, GRANULAR FRIABLE 10 YR 6/4
- SHWT: 42" H2O: N/O ROOTS: 40" LEDGE: N/O
- 6 MIN/INCH
- #301
- 0'- 09" LOAM FORST MAT 10 YR 3/3
- 09'- 36" FINE SANDY LOAM GRANULAR FRIABLE 10 YR 6/6
- 36'- 81" COARSE, SOMEWHAT ROCKY LOAM 10 YR 7/4
- SHWT: 44" H2O: N/O ROOTS: 44" LEDGE: N/O
- 8 MIN/INCH
- #302
- 0'- 16" LOAM FOREST MAT 10 YR 3/3
- 16'- 42" FINE SANDY LOAM, GRANULAR FRIABLE 10 YR 6/6
- 42'- 90" FINE SANDY LOAM, GRANULAR FRIABLE 10 YR 6/4
- SHWT: 39" H2O: N/O ROOTS: 42" LEDGE: N/O
- 8 MIN/INCH

James M. Lavelle Associates
LICENSED LAND SURVEYORS
2 STARWOOD DRIVE
HAMPSHIRE, NH 03841
603-329-6851

- #303
- 0'- 08" LOAM FOREST MAT 10 YR 3/3
- 08'- 22" FINE SANDY LOAM, GRANULAR FRIABLE 10 YR 6/8
- 22'- 31" FINE SANDY LOAM, GRANULAR FRIABLE 10 YR 6/6
- 31'- 84" FINE SANDY LOAM, GRANULAR FRIABLE 10 YR 6/4
- SHWT: 42" H2O: N/O ROOTS: 40" LEDGE: N/O
- 8 MIN/INCH
- #304
- 0'- 12" LOAM FOREST MAT 10 YR 3/3
- 12'- 38" FINE SANDY LOAM, GRANULAR FRIABLE 10 YR 6/6
- 38'- 92" FINE SANDY LOAM, GRANULAR FRIABLE 10 YR 6/4
- SHWT: 56" H2O: N/O ROOTS: 44" LEDGE: N/O
- 8 MIN/INCH
- #305
- 0'- 12" LOAM FOREST MAT 10 YR 3/3
- 12'- 46" FINE SANDY LOAM, GRANULAR FRIABLE 10 YR 6/8
- 46'- 80" FINE SANDY LOAM, GRANULAR FRIABLE 10 YR 6/4
- SHWT: 60" H2O: N/O ROOTS: 58" LEDGE: N/O
- 6 MIN/INCH

James M. Lavelle Associates
LICENSED LAND SURVEYORS
2 STARWOOD DRIVE
HAMPSHIRE, NH 03841
603-329-6851

- #306
- 0'- 12" LOAM FOREST MAT 10 YR 3/3
- 12'- 38" FINE SANDY LOAM, GRANULAR FRIABLE 10 YR 6/6
- 38'- 92" FINE SANDY LOAM, GRANULAR FRIABLE 10 YR 6/4
- SHWT: 56" H2O: N/O ROOTS: 44" LEDGE: N/O
- 8 MIN/INCH
- #307
- 0'- 21" LOAM FOREST MAT 10 YR 3/4
- 21'- 56" FINE SANDY LOAM, GRANULAR FRIABLE 10 YR 5/6
- 56'- 90" FINE SANDY LOAM, GRANULAR FRIABLE 10 YR 6/4
- SHWT: 60" H2O: N/O ROOTS: 60" LEDGE: N/O
- 6 MIN/INCH
- #308
- 0'- 12" LOAM FOREST MAT 10 YR 3/4
- 12'- 43" FINE SANDY LOAM, GRANULAR FRIABLE 10 YR 7/8
- 43'- 73" FINE SANDY LOAM, BLOCKY 10 YR 5/4
- 73'-90" COARSE GRAVEL WITH WATER FLOWING THROUGH
- SHWT: 55" H2O: 73" ROOTS: 50" LEDGE: N/O
- 6 MIN/INCH

NEWTON ROAD ESTATES

REVISIONS		
NO.	DESCRIPTIONS	DATE
1	ADDITION OF DRAINAGE SHEETS	3/14/24

DEFINITIVE PLAN
FOR
HAVERHILL COUNTRY CLUB LAND

DESIGNED BY PGC
CHECKED BY PGC
DATE FEB 24, 2023

PGC Engineering PLLC
Civil and Environmental Engineering
10 Chase Street West Newbury MA 01985
978-994-4550 philchristiansen.pe2gmail.om

TEST PIT DATA
SHEET S-1
SHEET 20 OF 20
JOB NUMBER
2312022