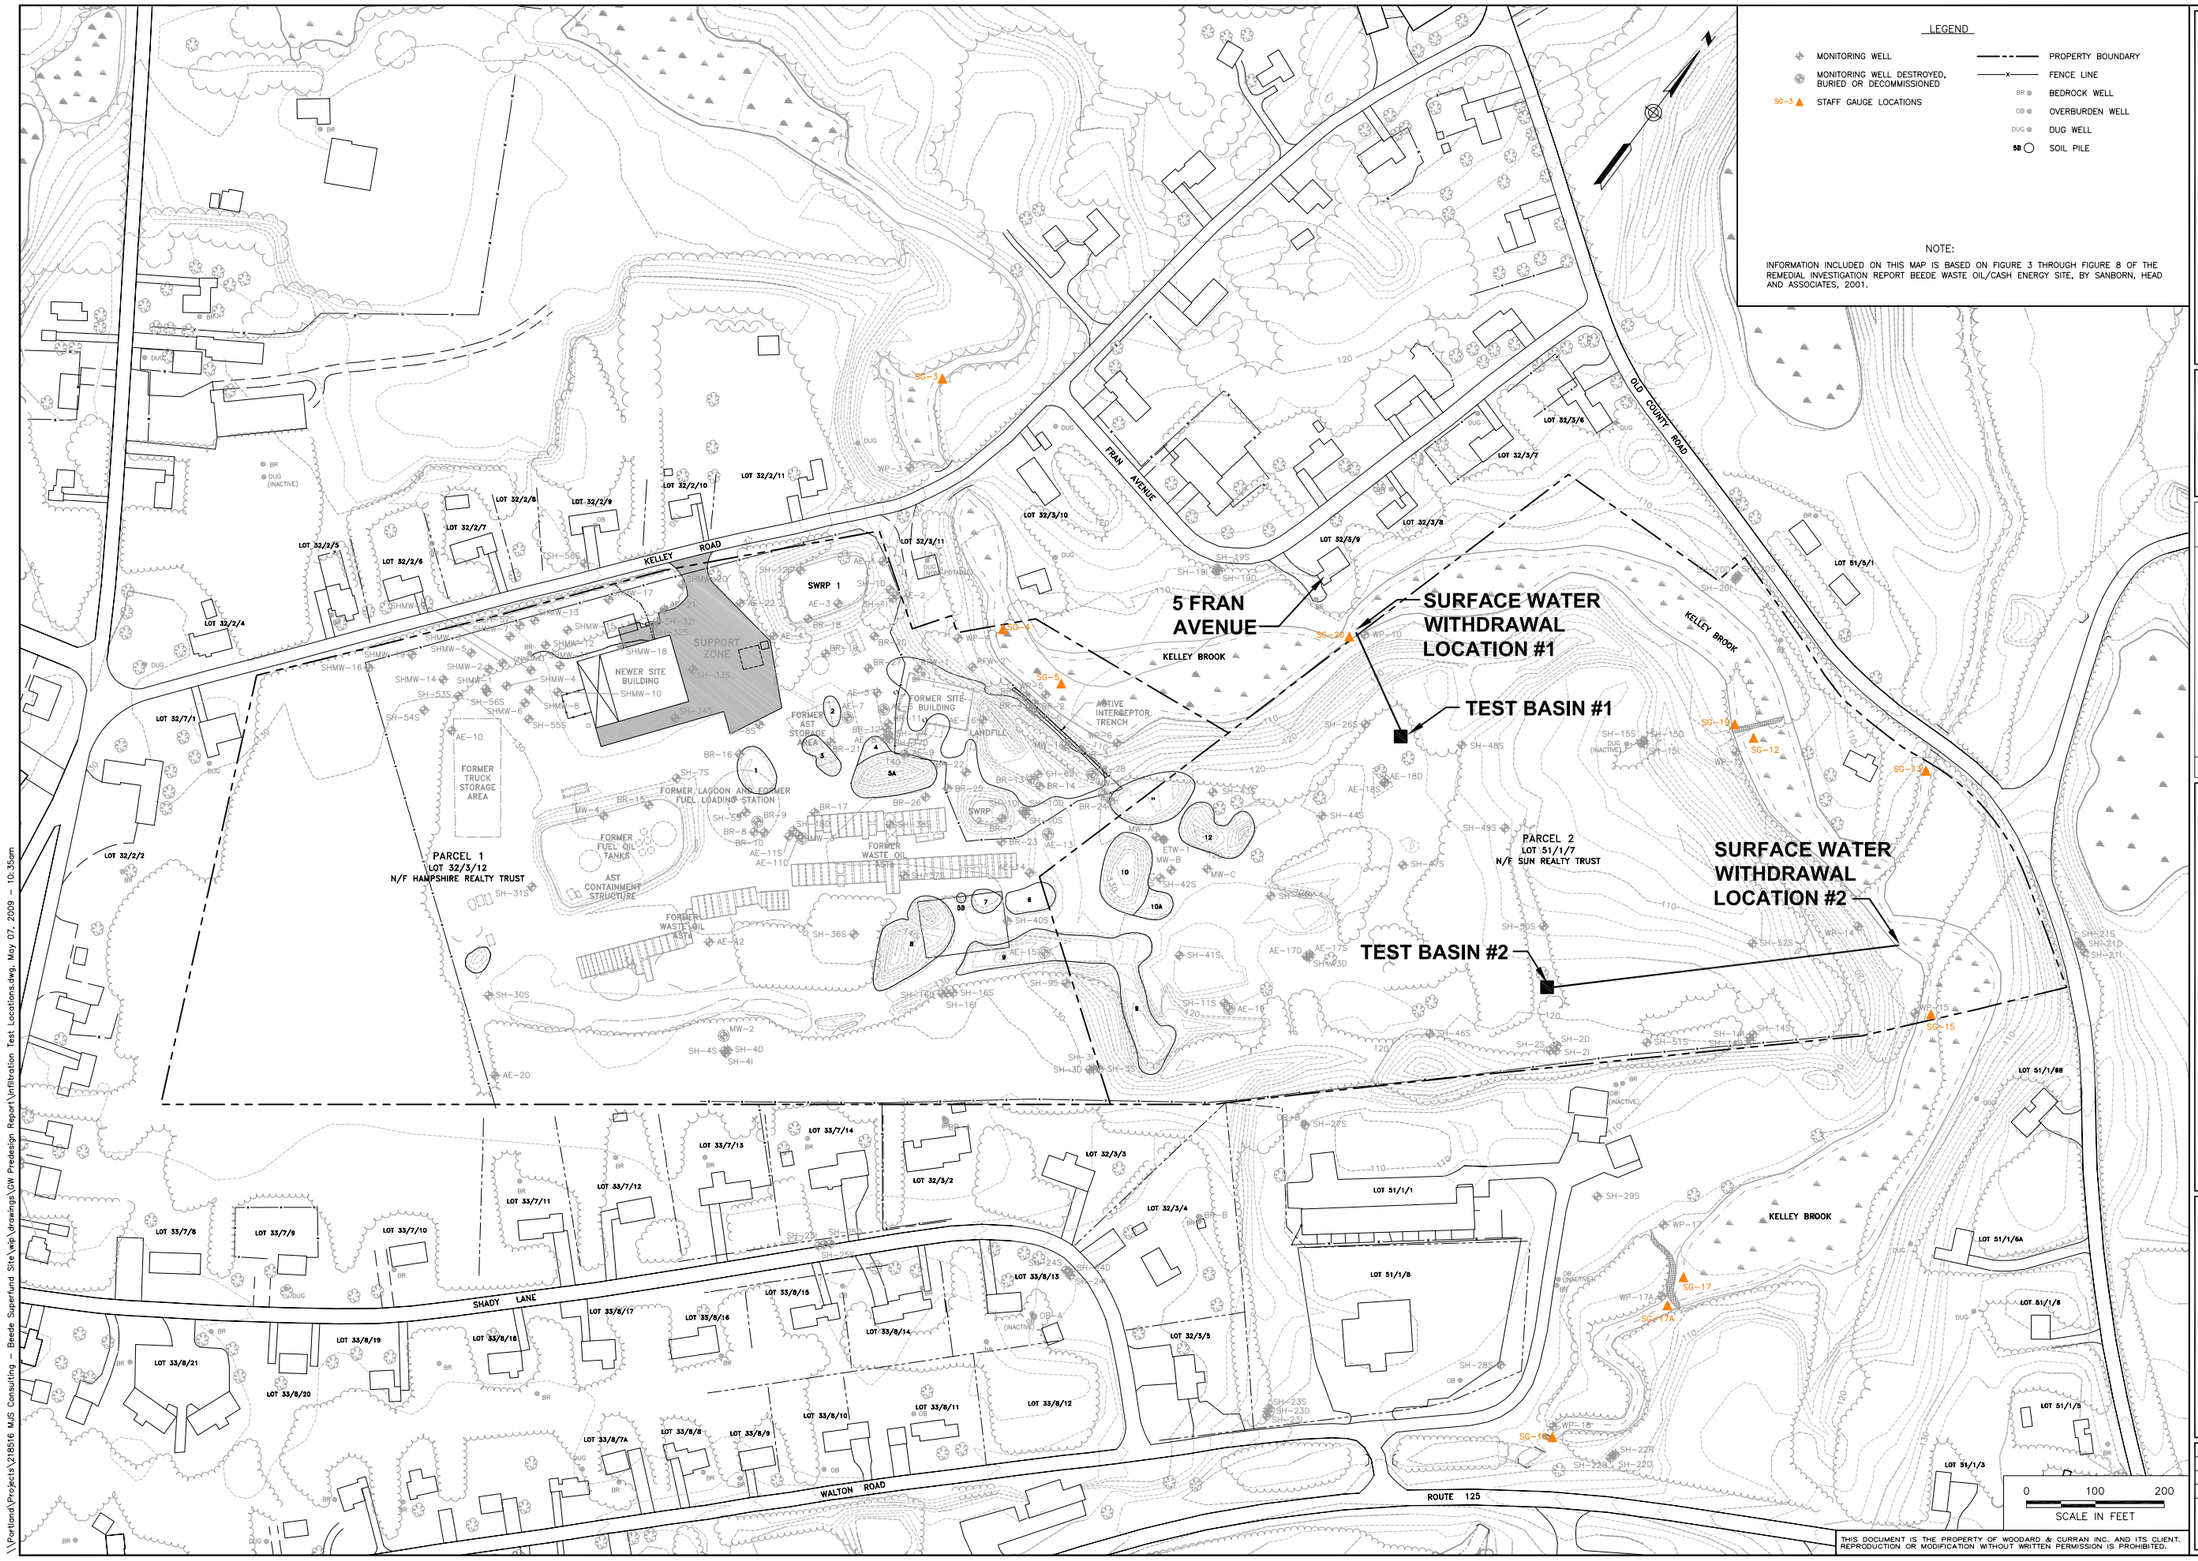

35 NEW ENGLAND BUSINESS CENTER
ANDOVER, MASSACHUSETTS 01810
866.702.6371 | www.woodardcurran.com

COMMITMENT & INTEGRITY DRIVE RESULTS

WOODARD & CURRAN

REV	DESCRIPTION	DATE

DESIGNED BY: AM
DRAWN BY: EVR
CHECKED BY: CMR
Infiltration Test Locations.dwg

2009 INFILTRATION TEST WITHDRAWAL LOCATIONS

BEEDE WASTE OIL SITE
PLAISTOW, NEW HAMPSHIRE

GROUNDWATER EXTRACTION SYSTEM TREATABILITY STUDY

JOB NO.: 218516
DATE: MAY 2009
SCALE: AS NOTED
SHEET: OF

FIGURE 1

THIS DOCUMENT IS THE PROPERTY OF WOODARD & CURRAN INC. AND ITS CLIENT. REPRODUCTION OR MODIFICATION WITHOUT WRITTEN PERMISSION IS PROHIBITED.

\\Portland\Projects\218516 MJS Consulting - Beede Superfund Site\wip\drawings\GW Predesign Report\Infiltration Test Locations.dwg, May 07, 2009 - 10:35am