
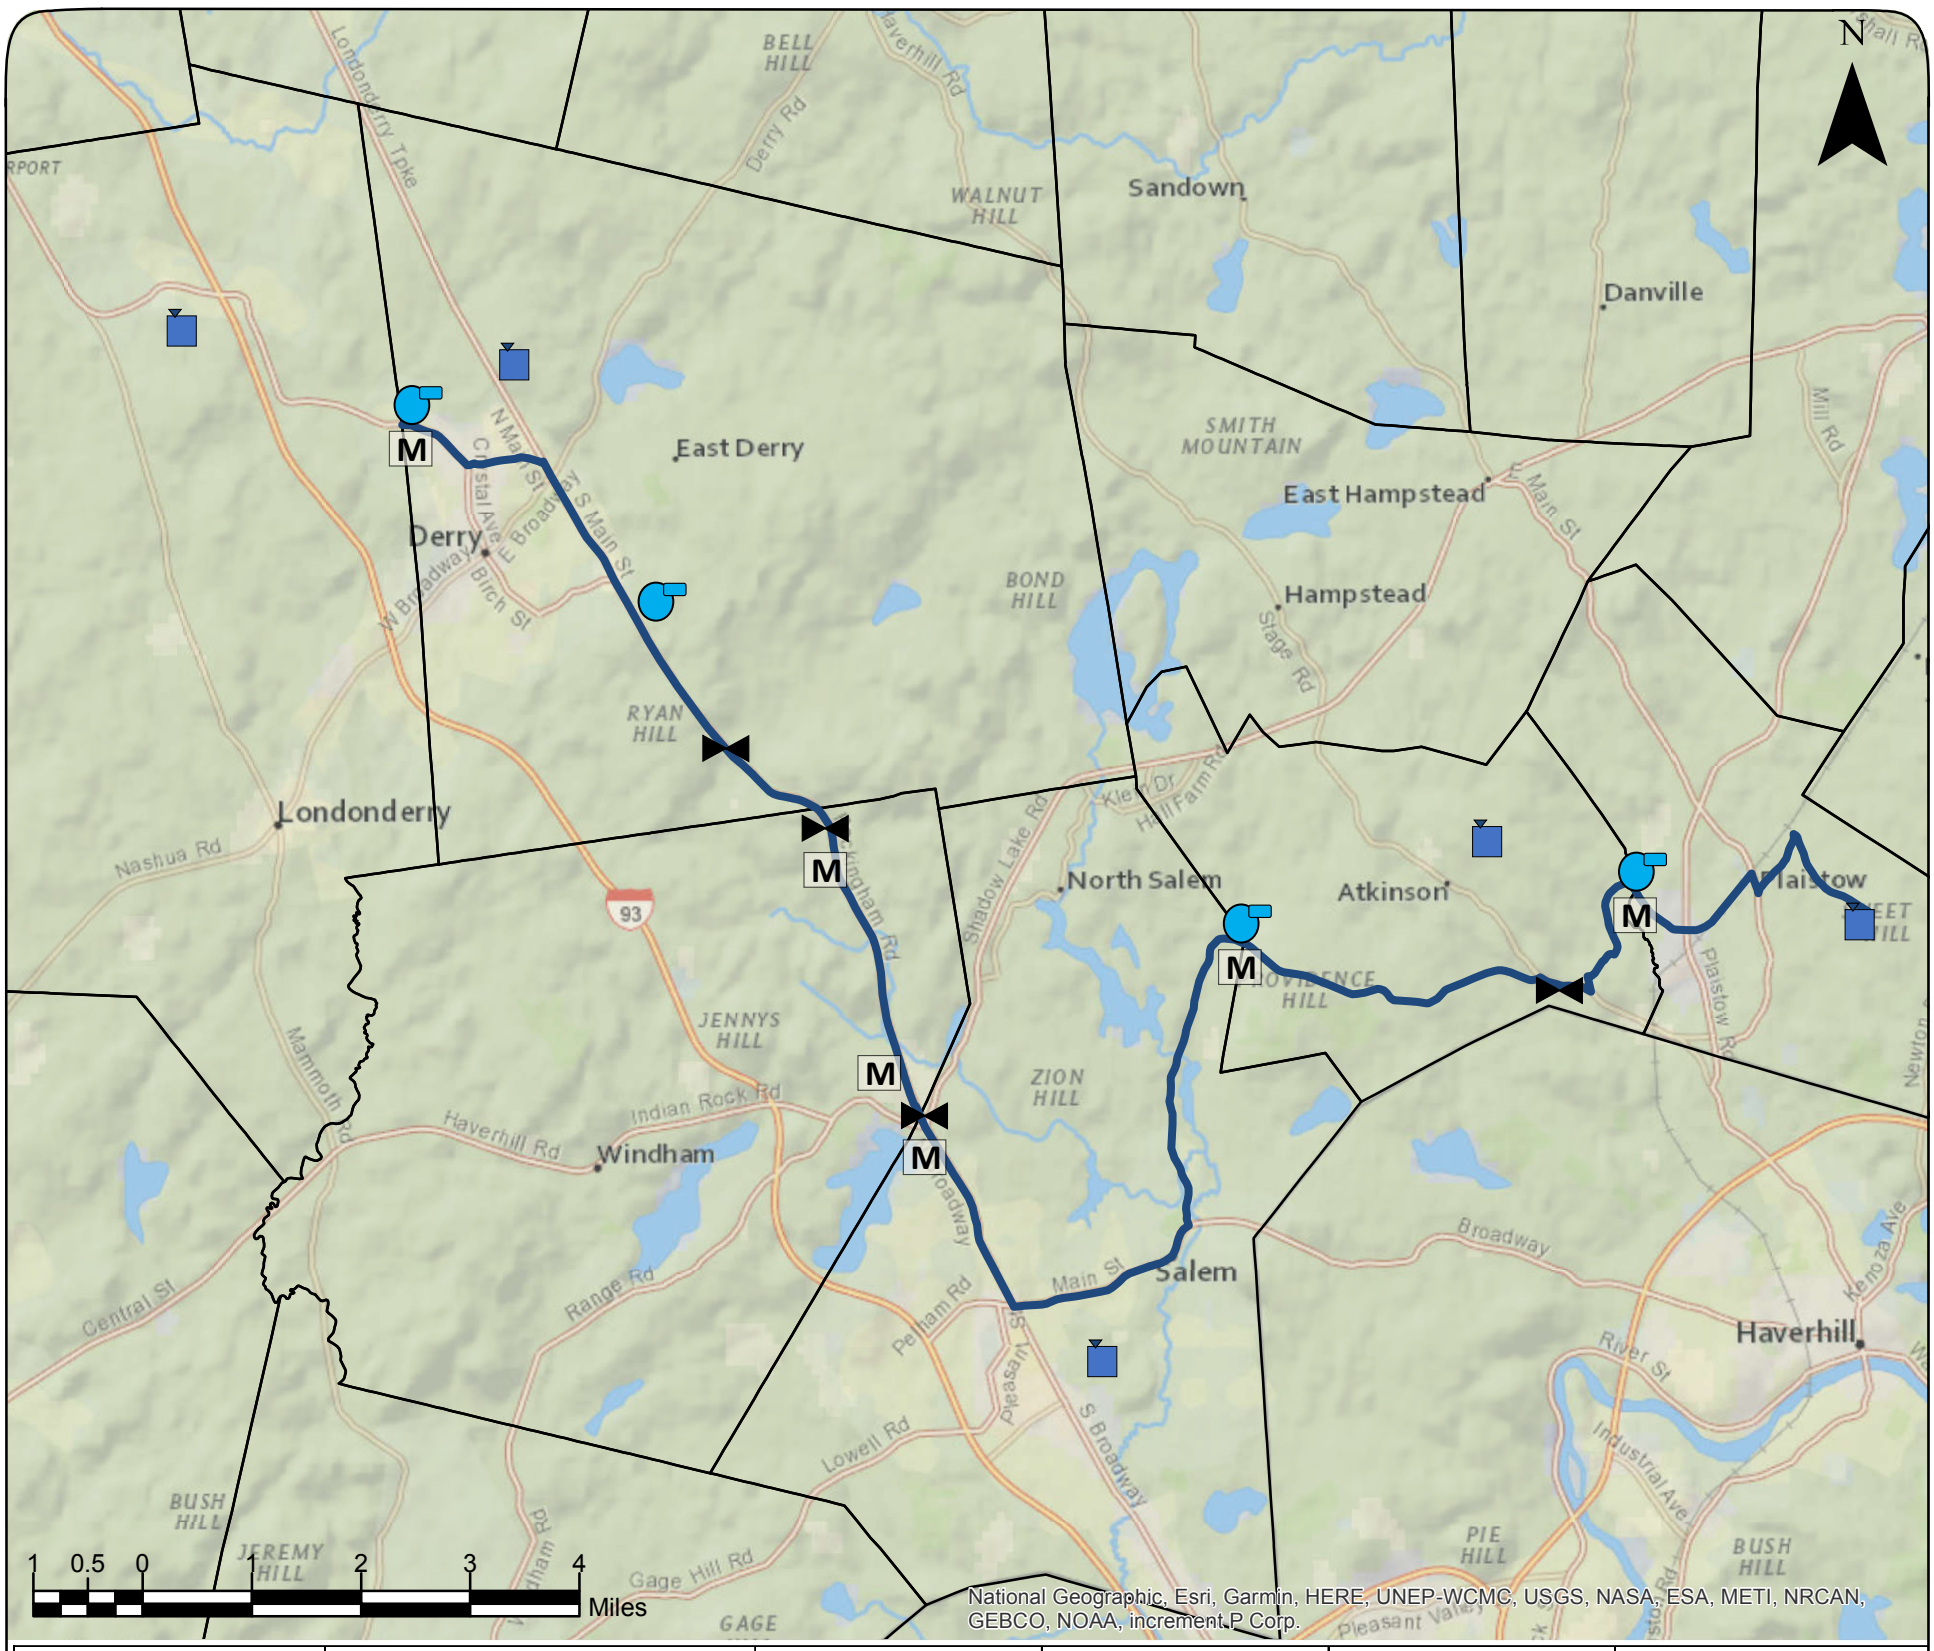


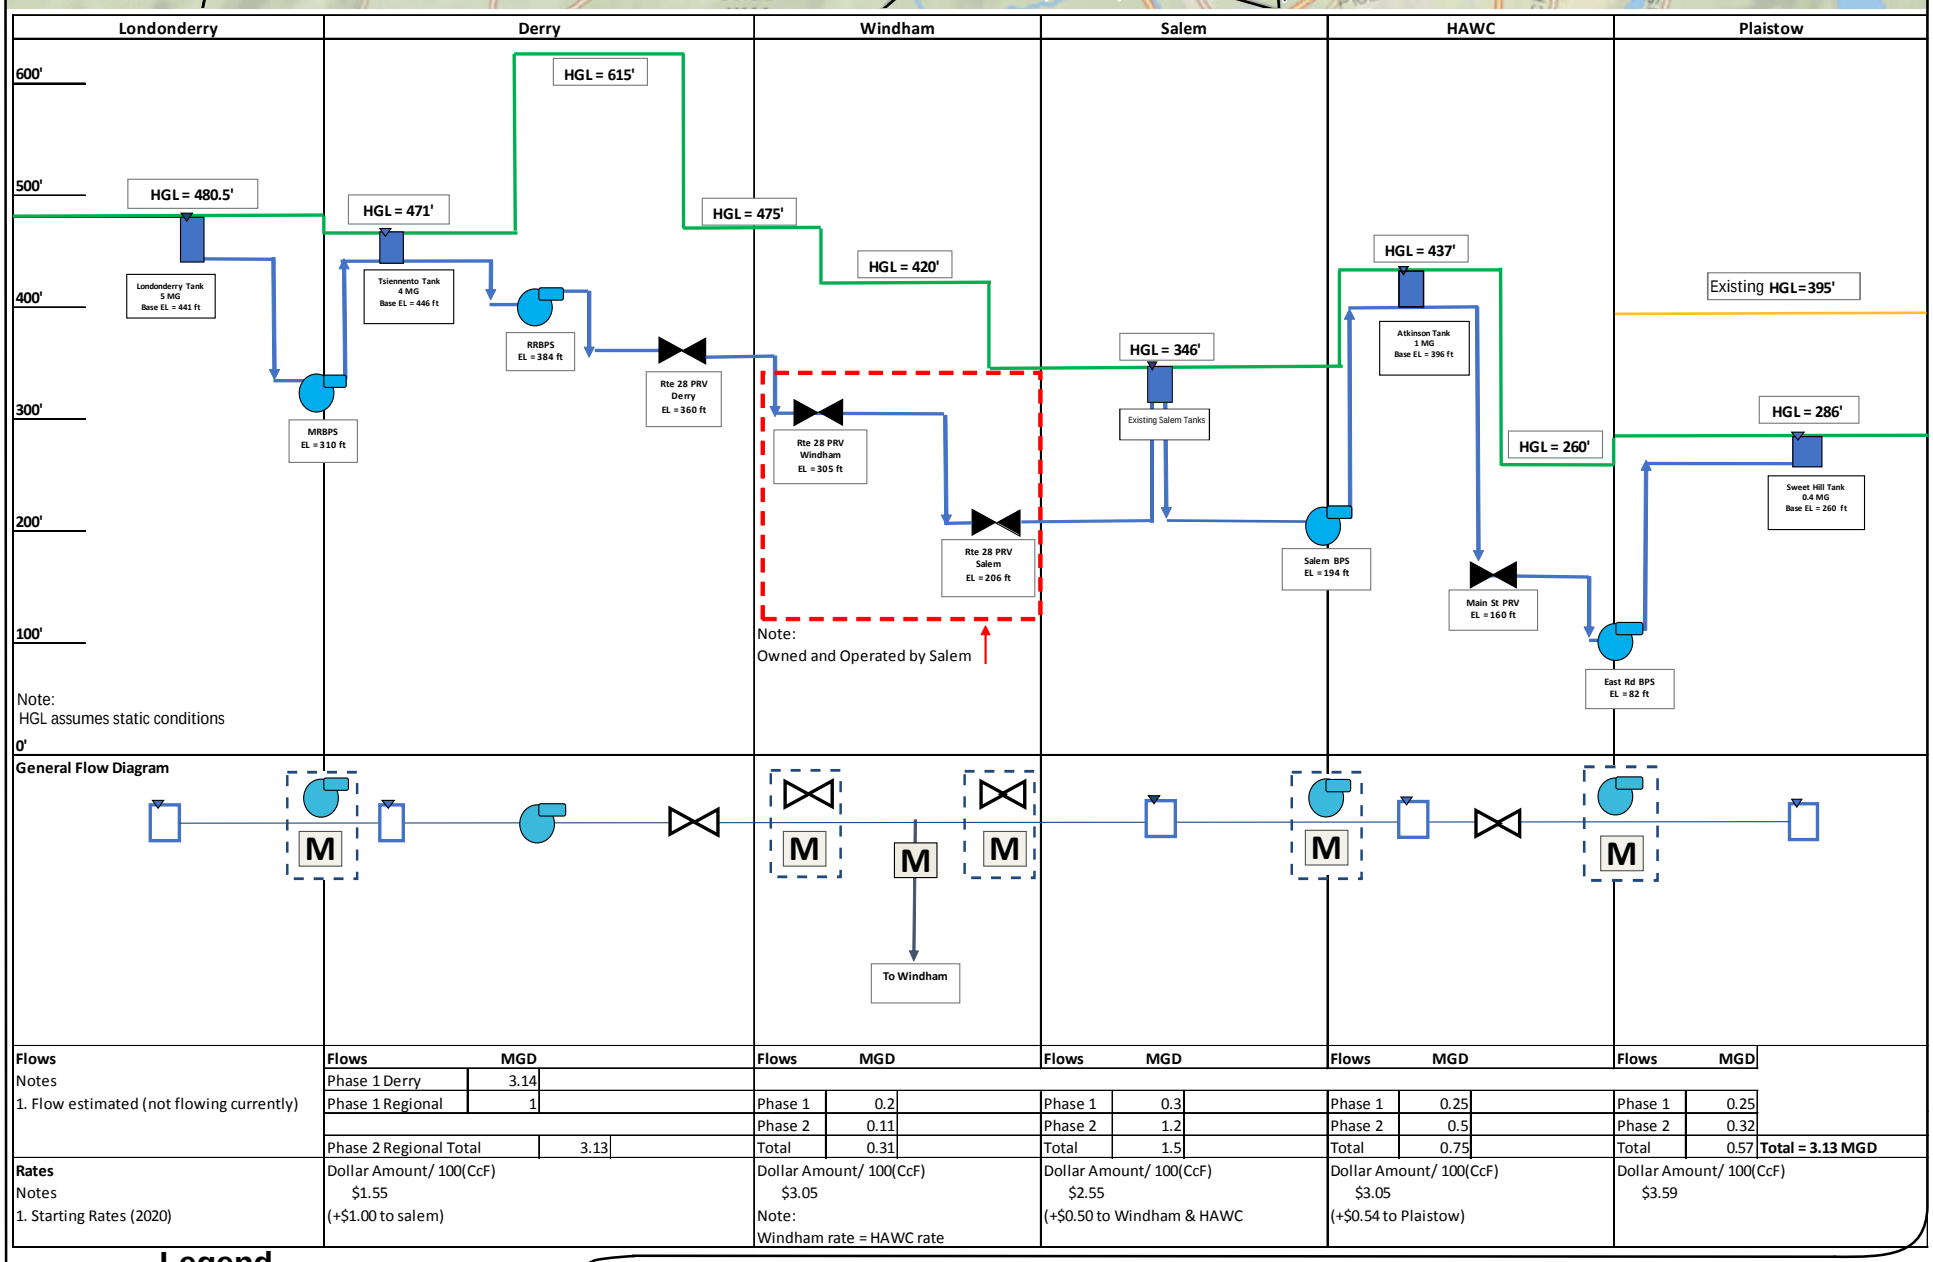

Flows	Flows	MGD	Flows	MGD	Flows	MGD	Flows	MGD	Flows	MGD	
Notes	Phase 1 Derry	3.14									
1. Flow estimated (not flowing currently)	Phase 1 Regional	1	Phase 1	0.2	Phase 1	0.3	Phase 1	0.25	Phase 1	0.25	
			Phase 2	0.11	Phase 2	1.2	Phase 2	0.5	Phase 2	0.32	
	Phase 2 Regional Total	3.13	Total	0.31	Total	1.5	Total	0.75	Total	0.57	**Total = 3.13 MGD**
Rates	Dollar Amount/ 100(CcF)		Dollar Amount/ 100(CcF)		Dollar Amount/ 100(CcF)		Dollar Amount/ 100(CcF)		Dollar Amount/ 100(CcF)		
Notes	$1.55		$3.05		$2.55		$3.05		$3.59		
1. Starting Rates (2020)	(+$1.00 to salem)		Note: Windham rate = HAWC rate		(+$0.50 to Windham & HAWC		(+$0.54 to Plaistow)				

Legend

- Water Storage Tank
- Pressure Reducing Valve
- Booster Pump Station
- M Water Flow Meter
- Primary Transmission Main Regional System

DATE 5/19

PROJECT 2383

UNDERWOOD engineers
25 Vaughan Mall, Portsmouth, N.H. 03801
Tel. 603-436-6192 Fax. 603 - 431-4733

SOUTHERN NEW HAMPSHIRE REGIONAL WATER IMPROVEMENTS HYDRAULIC PROFILE & REGIONAL SYSTEM MANAGEMENT MAP

FIG. 1

DRAFT 5/13/2019

G:\PROJECTS\DERRY, NH\REALNUM\2383 - Southern NH Regional Water Improvements\.08 Design Comps\Hydraulic ProfileFigure